

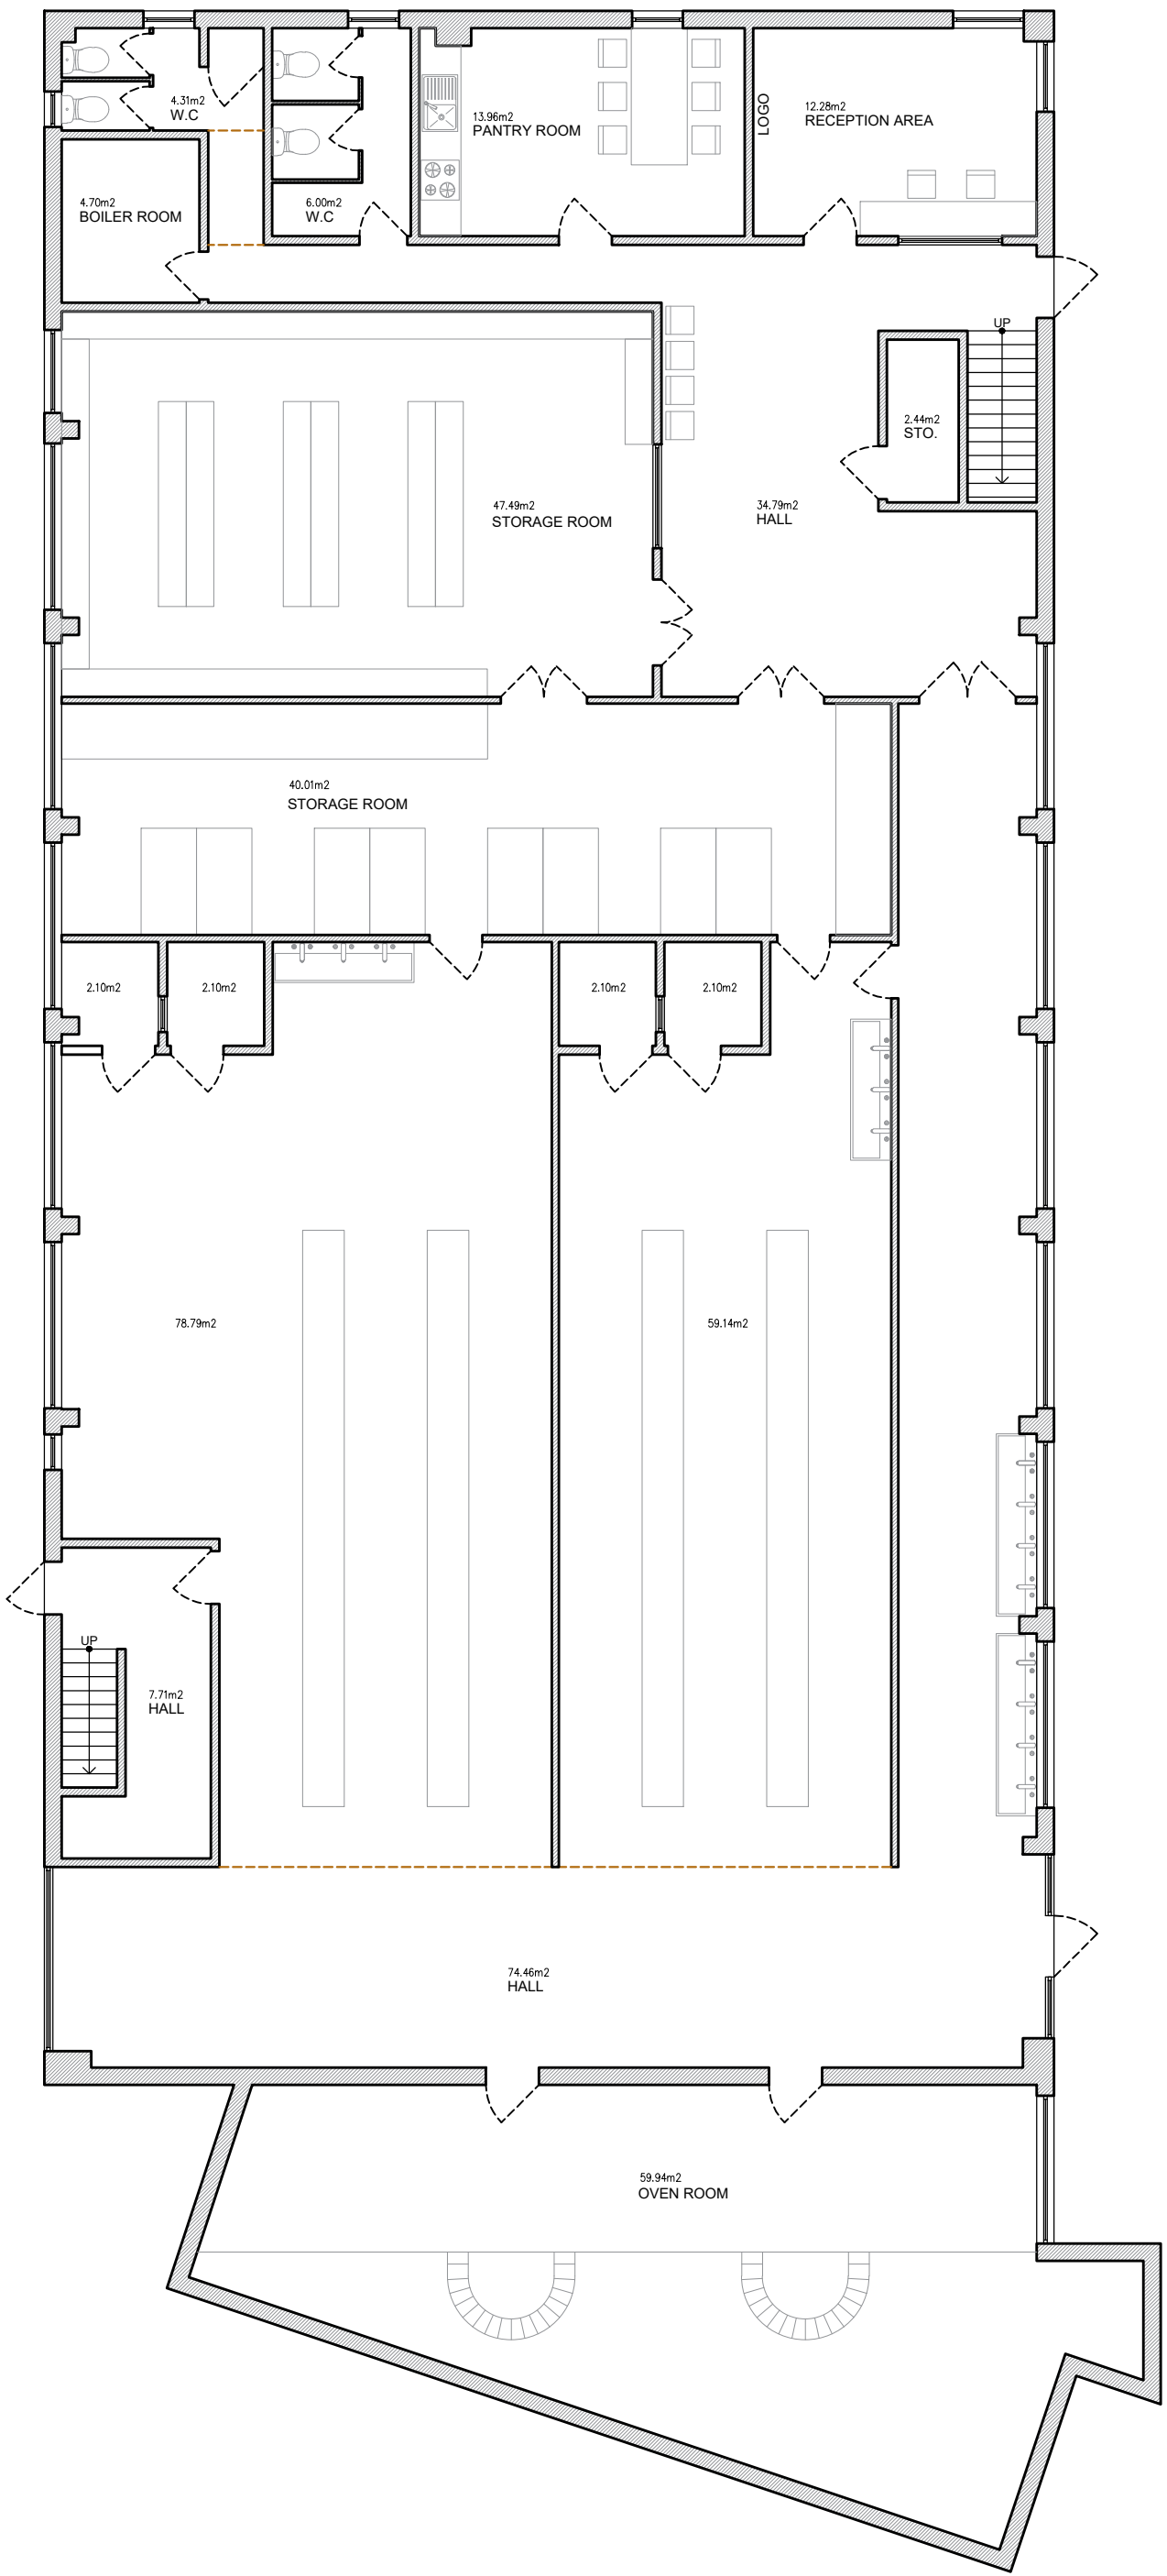


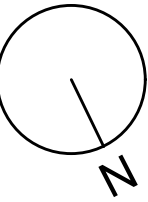

EXISTING FLOOR PLAN
GIA = 477.24 M²

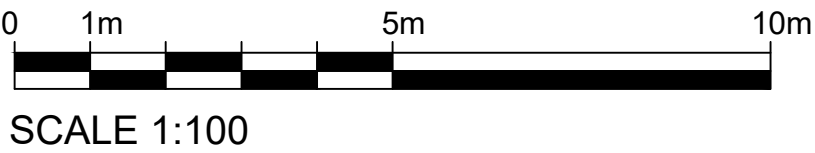

Written dimensions to be taken in preferences to scaled dimensions. The Contractor is responsible for checking all dimensions before work starts.

All work is to be carried out to the requirements, and to the satisfaction of the Local Authority.
These drawings are for planning purposes only

Any discrepancies to be brought to the attention of Star Plans Consultants immediately.

Description

Rev	Date	Description	by	chk



76 Stetj Ave. Canvey Island SS8 9QF
01268 914 125 • info@starplans.co.uk

Architecture | Planning

Client

Project

Title
Proposed Mikvah Floor Plan, Roof Plan
and Site Plan

Date: 11/3/2025

Rev:

Scale: 1:100@A1

Drawing No. E001