






OS Map

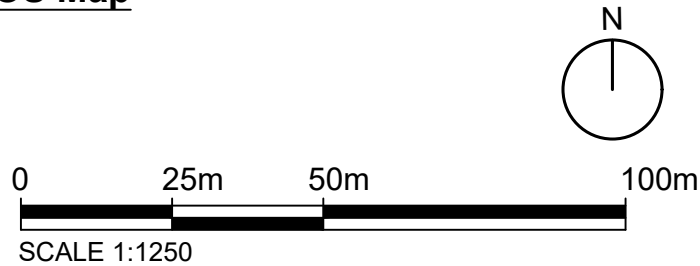

 Property Boundary

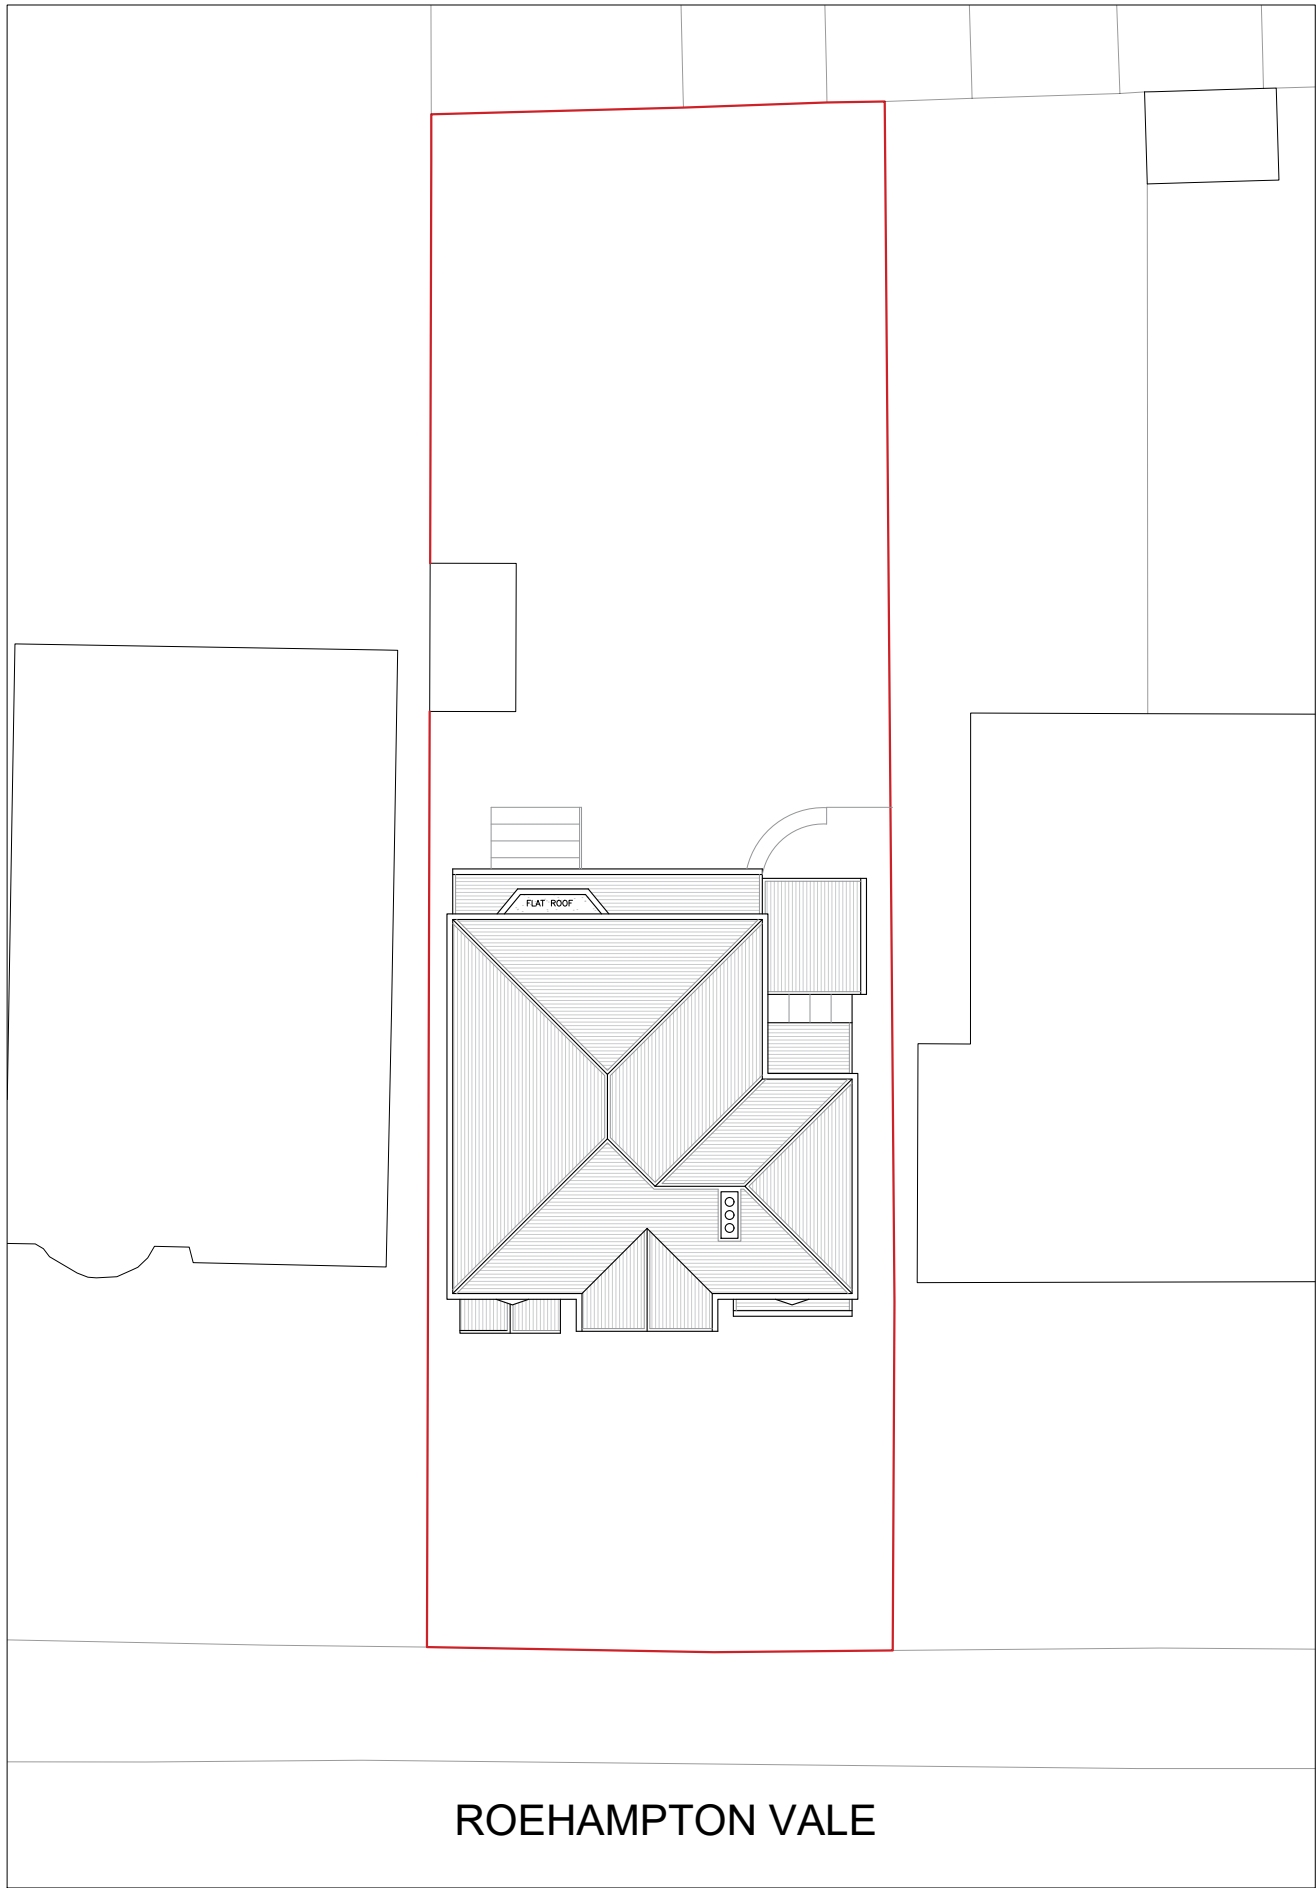

Location Plan

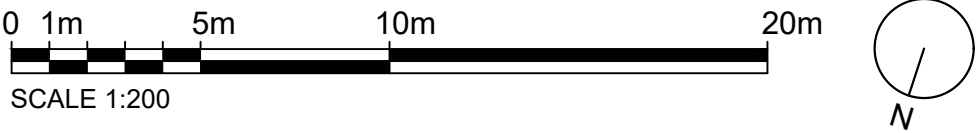

Written dimensions to be taken in preferences to scaled dimensions. The Contractor is responsible for checking all dimensions before work starts.

All work is to be carried out to the requirements, and to the satisfaction of the Local Authority.

These drawings are for planning purposes only

Any discrepancies to be brought to the attention of Star Plans Consultants immediately.

Description

| Rev | Date | Description | by | chk |
|-----|------|-------------|----|-----|
|     |      |             |    |     |
|     |      |             |    |     |
|     |      |             |    |     |
|     |      |             |    |     |



76 Steli Ave. Canvey Island SS8 9QF  
01268 914 125 • info@starplans.co.uk


Architecture | Planning

Client

Project

Title  
Existing OS - Location Plans

|             |            |      |     |
|-------------|------------|------|-----|
| Date:       | 06.03.2026 | Rev: | --- |
| Scale:      | 1:100@A3   |      |     |
| Drawing No. | LE001      |      |     |

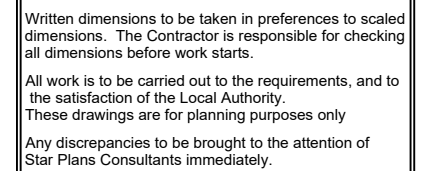

| Rev | Date | Description | by | chk |
|-----|------|-------------|----|-----|
|     |      |             |    |     |
|     |      |             |    |     |
76 Steli Ave. Canvey Island SS8 9QF  
01268 914 125 • [info@starplans.co.uk](mailto:info@starplans.co.uk)


Architecture | Planning

|        |  |
|--------|--|
| Client |  |
|--------|--|

|         |  |
|---------|--|
| Project |  |
|---------|--|

|                      |
|----------------------|
| Title                |
| Existing Floor Plans |

|                  |          |
|------------------|----------|
| Date: 06.03.2026 | Rev: --- |
| Scale: 1:100@A3  |          |
| Drawing No. E001 |          |
|                  | ---      |

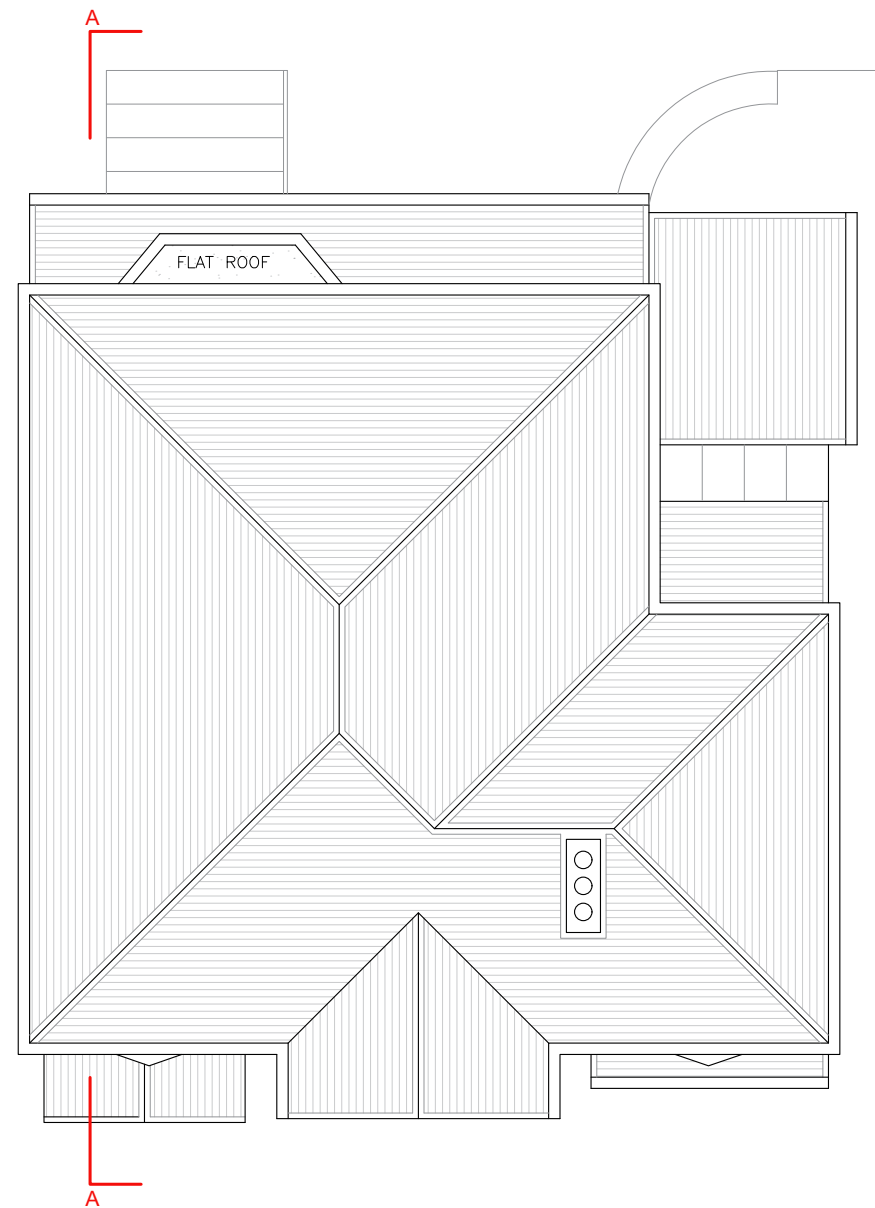

**ROOF PLAN**  
HIGHEST INTERNAL LOFT HEIGHT: 2551mm



Written dimensions to be taken in preferences to scaled dimensions. The Contractor is responsible for checking all dimensions before work starts.

All work is to be carried out to the requirements, and to the satisfaction of the Local Authority.  
These drawings are for planning purposes only

Any discrepancies to be brought to the attention of Star Plans Consultants immediately.

| Description |      |             |    |     |  |
|-------------|------|-------------|----|-----|--|
|             |      |             |    |     |  |
|             |      |             |    |     |  |
| Rev         | Date | Description | by | chk |  |
|             |      |             |    |     |  |
|             |      |             |    |     |  |
|             |      |             |    |     |  |
|             |      |             |    |     |  |


**STAR PLANS**  
where millimeters matter

76 Steli Ave. Canvey Island SS8 9QF  
01268 914 125 • info@starplans.co.uk


Architecture | Planning

|                                             |            |      |     |
|---------------------------------------------|------------|------|-----|
| Client                                      |            |      |     |
| Project                                     |            |      |     |
| Title<br>Existing Floor Plans and Roof Plan |            |      |     |
| Date:                                       | 06.03.2026 | Rev: | --- |
| Scale:                                      | 1:100@A3   |      |     |
| Drawing No.                                 | E002       |      |     |



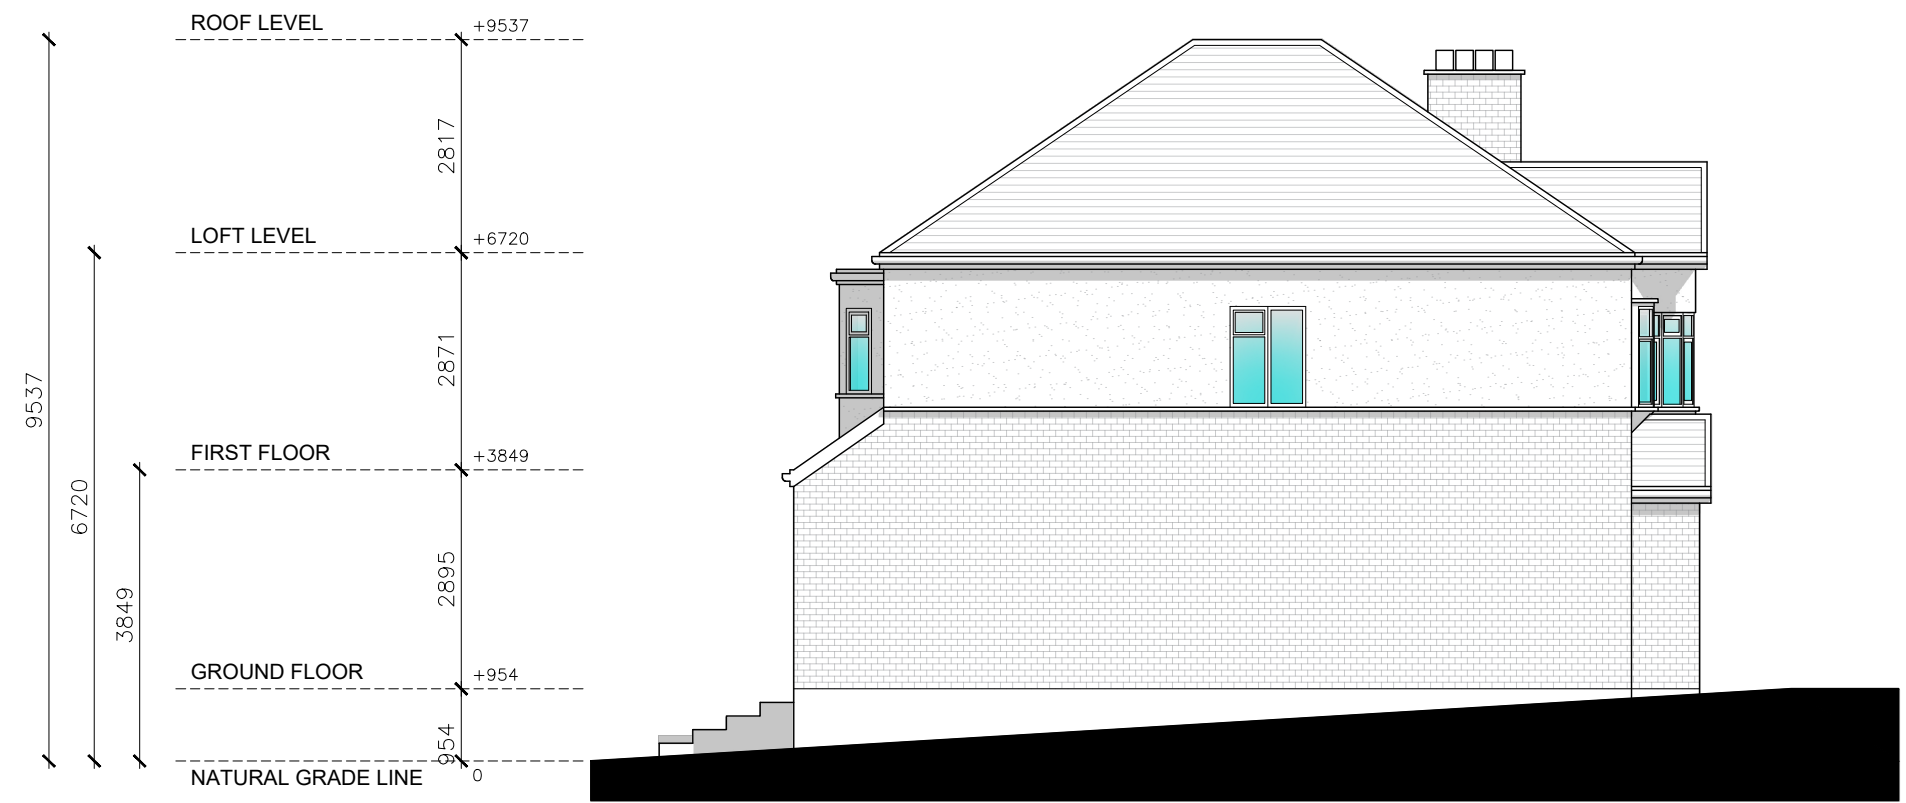

SOUTH-WEST ELEVATION (LEFT SIDE VIEW)

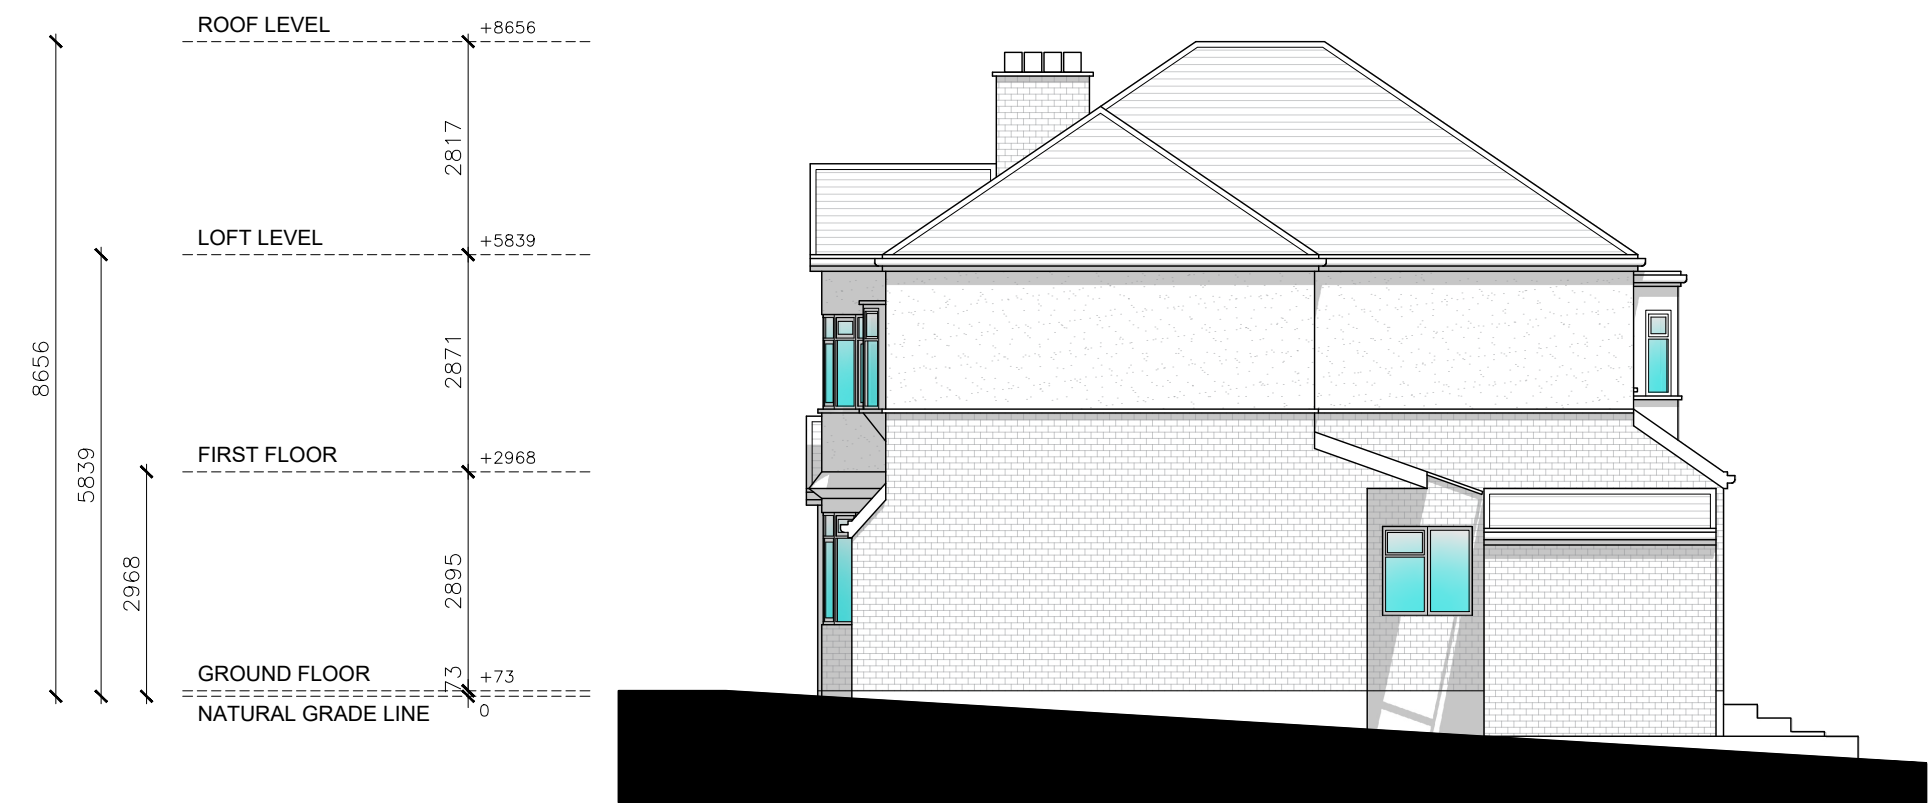

NORTH-EAST ELEVATION (RIGHT SIDE VIEW)



Written dimensions to be taken in preferences to scaled dimensions. The Contractor is responsible for checking all dimensions before work starts.

All work is to be carried out to the requirements, and to the satisfaction of the Local Authority.

These drawings are for planning purposes only

Any discrepancies to be brought to the attention of Star Plans Consultants immediately.

Description

| Rev | Date | Description | by | chk |
|-----|------|-------------|----|-----|
|     |      |             |    |     |
|     |      |             |    |     |
|     |      |             |    |     |
|     |      |             |    |     |



76 Steli Ave. Canvey Island SS8 9QF  
01268 914 125 • info@starplans.co.uk

Architecture | Planning


Client

Project


Title  
Existing Side Elevations

Date: 06.03.2026  
Scale: 1:100@A3  
Drawing No. E004

Rev:  
---  
---

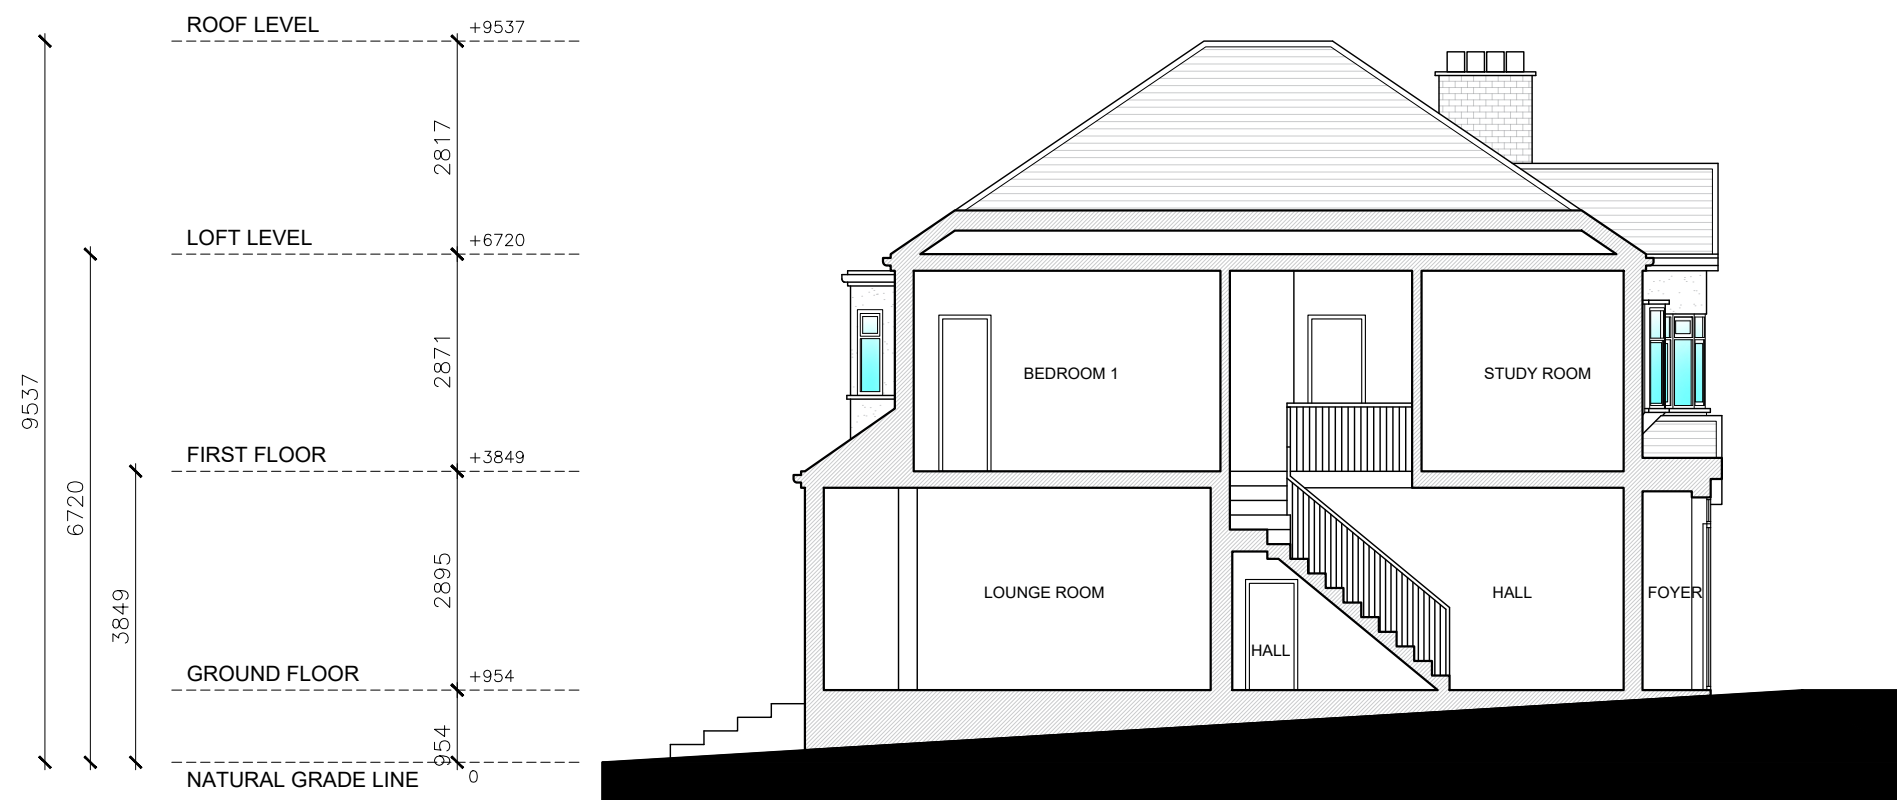

SECTION A-A

 

Written dimensions to be taken in preferences to scaled dimensions. The Contractor is responsible for checking all dimensions before work starts.

All work is to be carried out to the requirements, and to the satisfaction of the Local Authority. These drawings are for planning purposes only

Any discrepancies to be brought to the attention of Star Plans Consultants immediately.

Description

| Rev | Date | Description | by | chk |
|-----|------|-------------|----|-----|
|     |      |             |    |     |
|     |      |             |    |     |
|     |      |             |    |     |
|     |      |             |    |     |



76 Steli Ave. Canvey Island SS8 9QF  
01268 914 125 • info@starplans.co.uk

Architecture | Planning

Client

Project

Title  
Existing Section A-A

|             |            |      |     |
|-------------|------------|------|-----|
| Date:       | 06.03.2026 | Rev: | --- |
| Scale:      | 1:100@A3   | ---  | --- |
| Drawing No. | E005       | ---  | --- |