




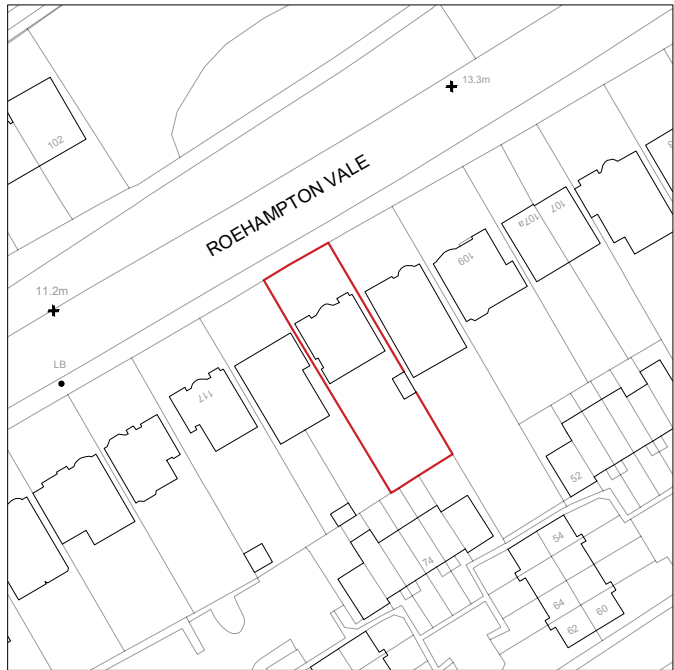


OS Map

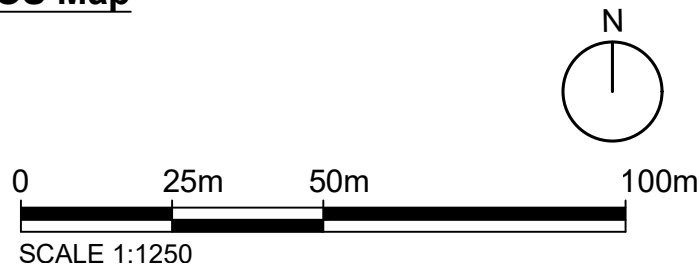

 Property Boundary

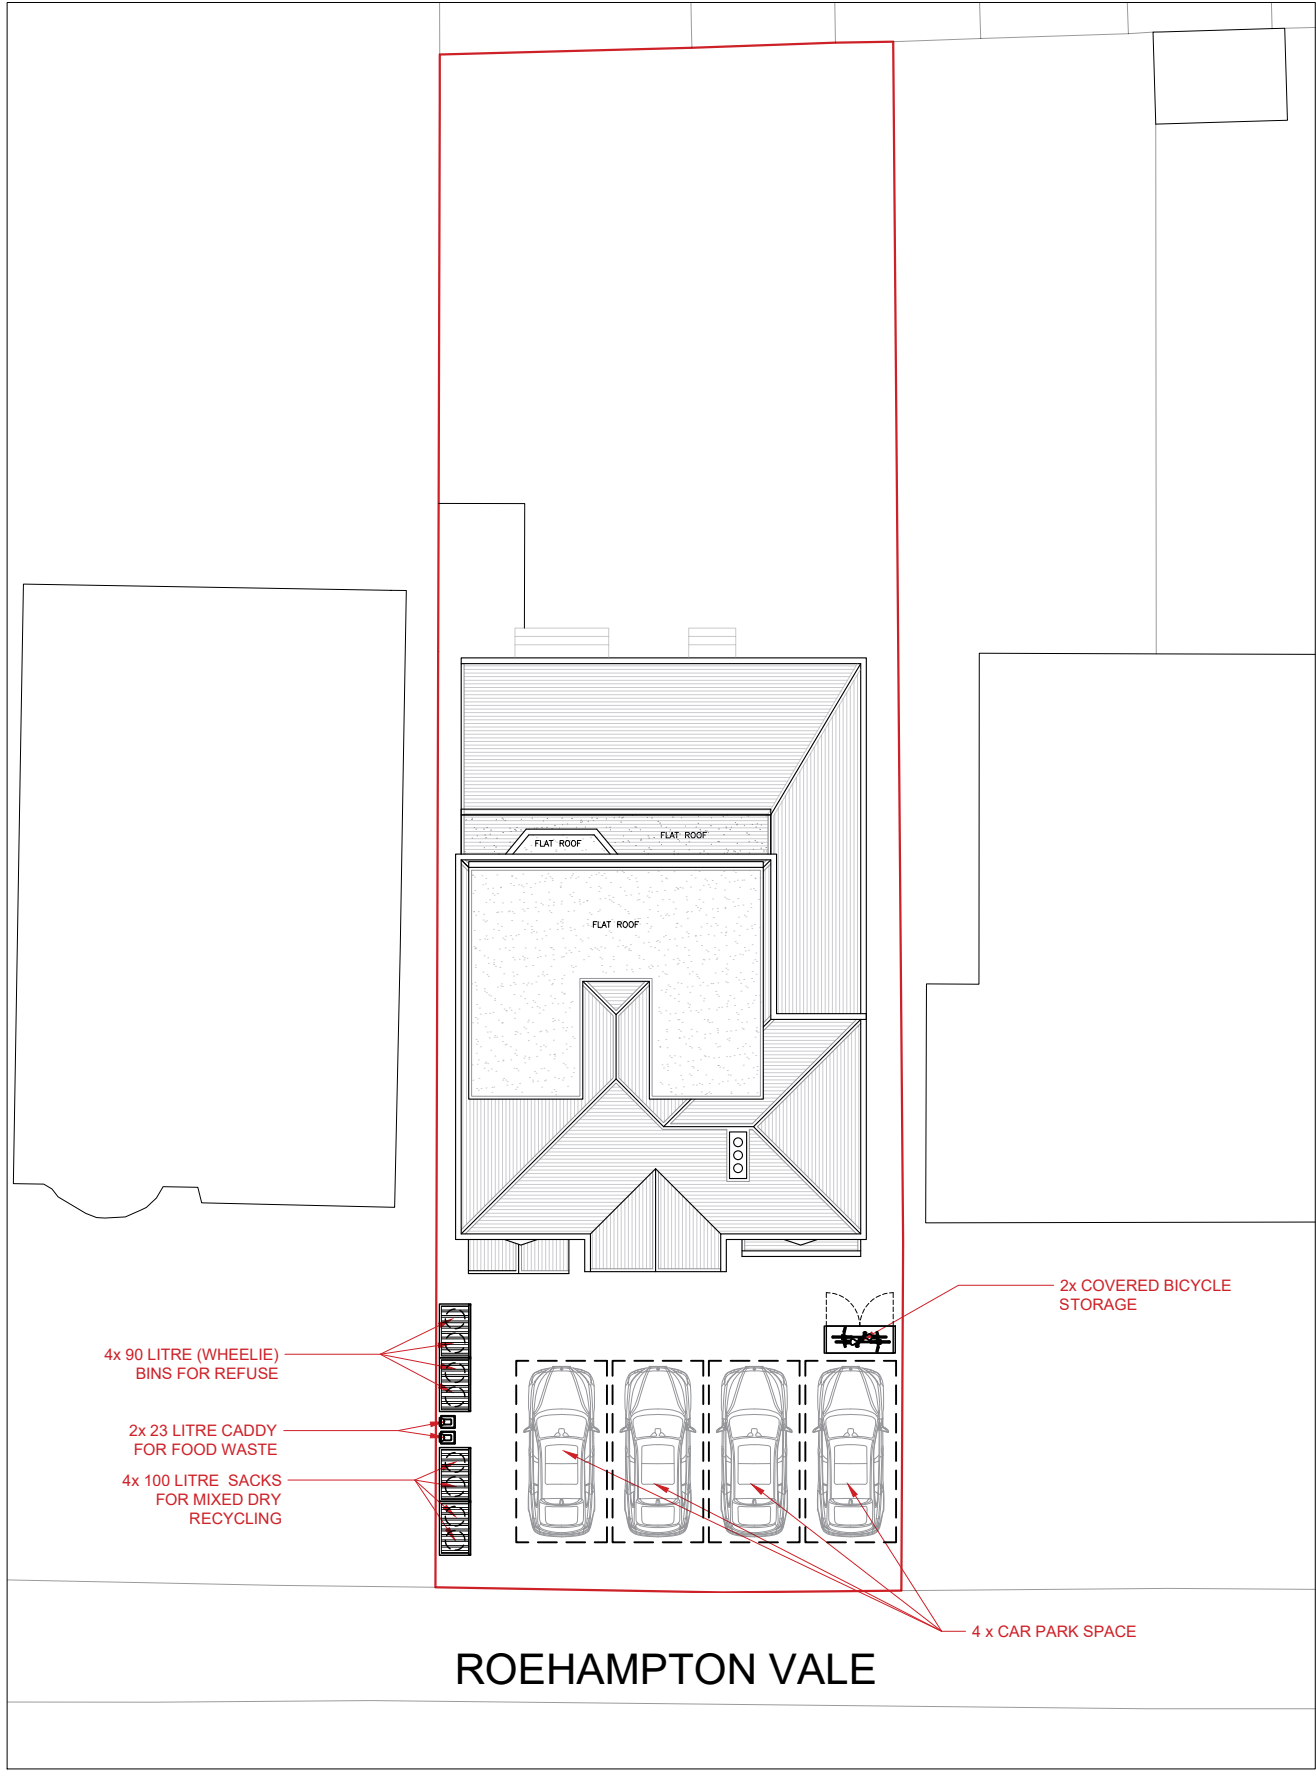

Location Plan

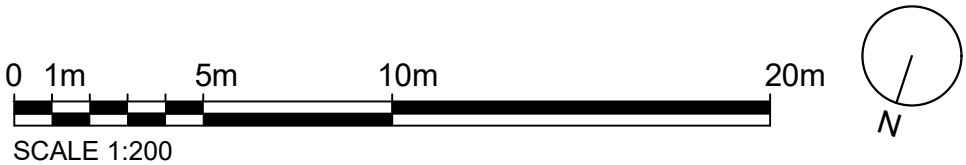

Written dimensions to be taken in preferences to scaled dimensions. The Contractor is responsible for checking all dimensions before work starts.

All work is to be carried out to the requirements, and to the satisfaction of the Local Authority.

These drawings are for planning purposes only

Any discrepancies to be brought to the attention of Star Plans Consultants immediately.

Description

Rev	Date	Description	by	chk



76 Steli Ave. Canvey Island SS8 9QF
01268 914 125 • info@starplans.co.uk

Architecture | Planning

Client

Project

Title

Proposed OS - Location Plans

Date: 27.07.2026



Rev:

Scale: 1:100@A3

A

Drawing No. LP001

Total proposed areas shown in color = 83.96M²
Total existing areas to be removed = 0.77 M²
Property Boundary
Area Calculation Boundary
Headroom Height

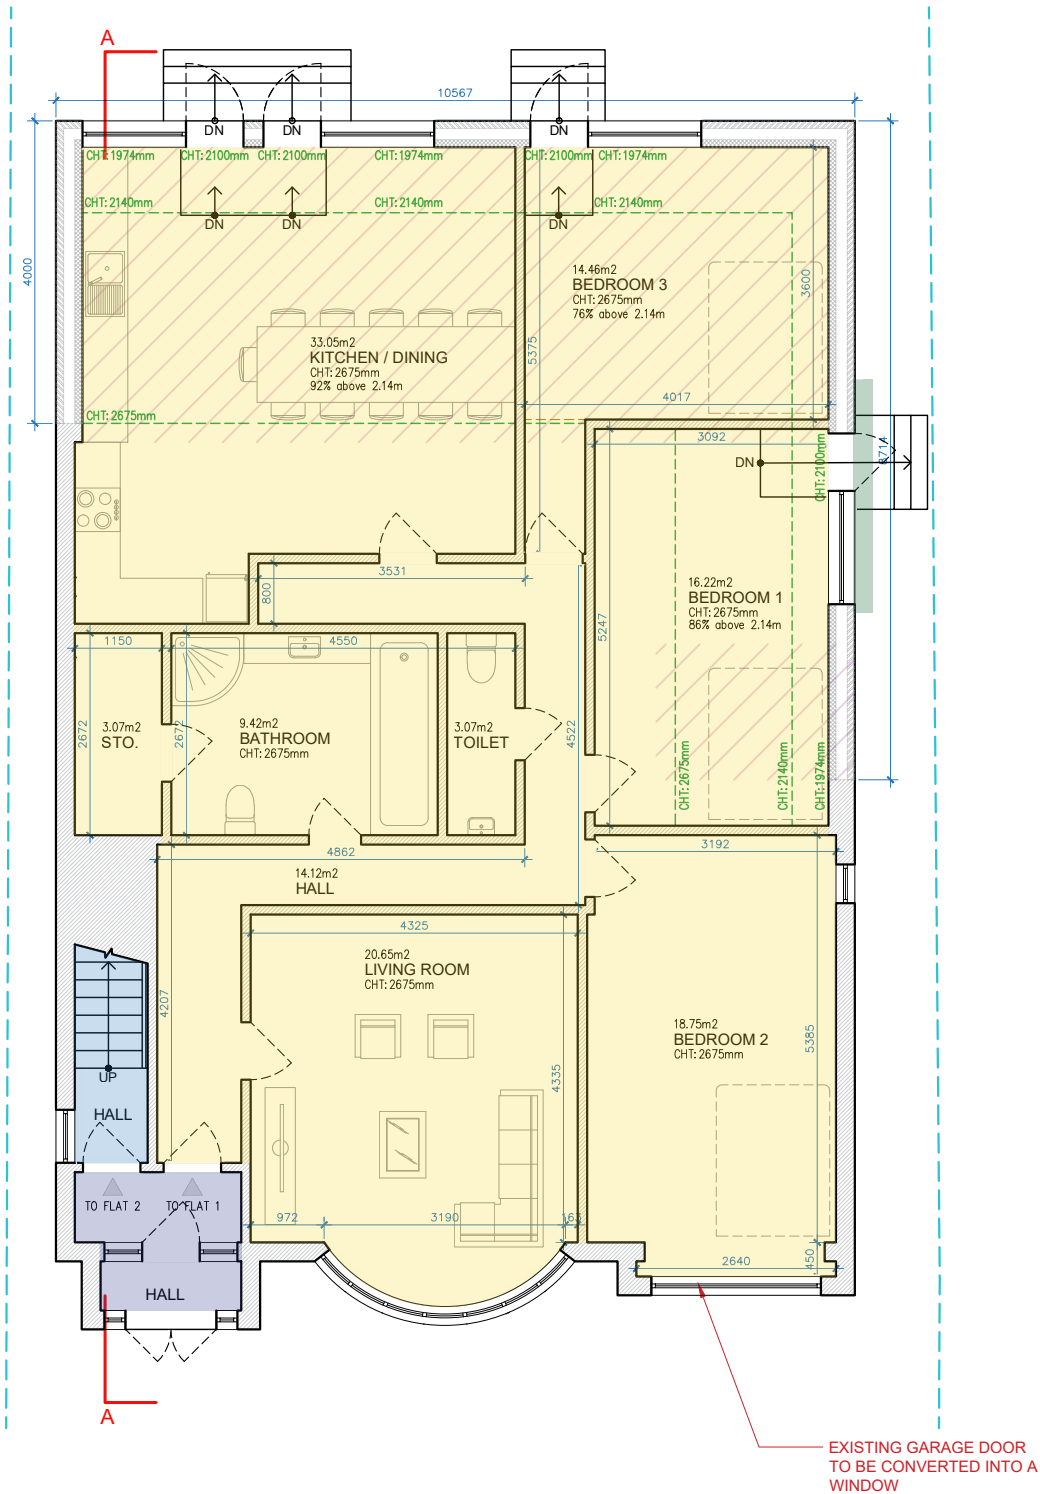 


GROUND FLOOR

- TOTAL FLAT 1 PROPOSED GIA = 140.35M²
- TOTAL FLAT 2 PROPOSED GIA = 131.76M²
- TOTAL COMMUNAL AREA GIA = 3.72M²

TOTAL PROPOSED FLAT 1 = 43.07 M²

TOTAL EXISTING GIA = 192.97 M²
TOTAL PROPOSED GIA = 83.96 M²
TOTAL REMOVED GIA = 0.77 M²
NEW TOTAL GIA = 276.16 M²

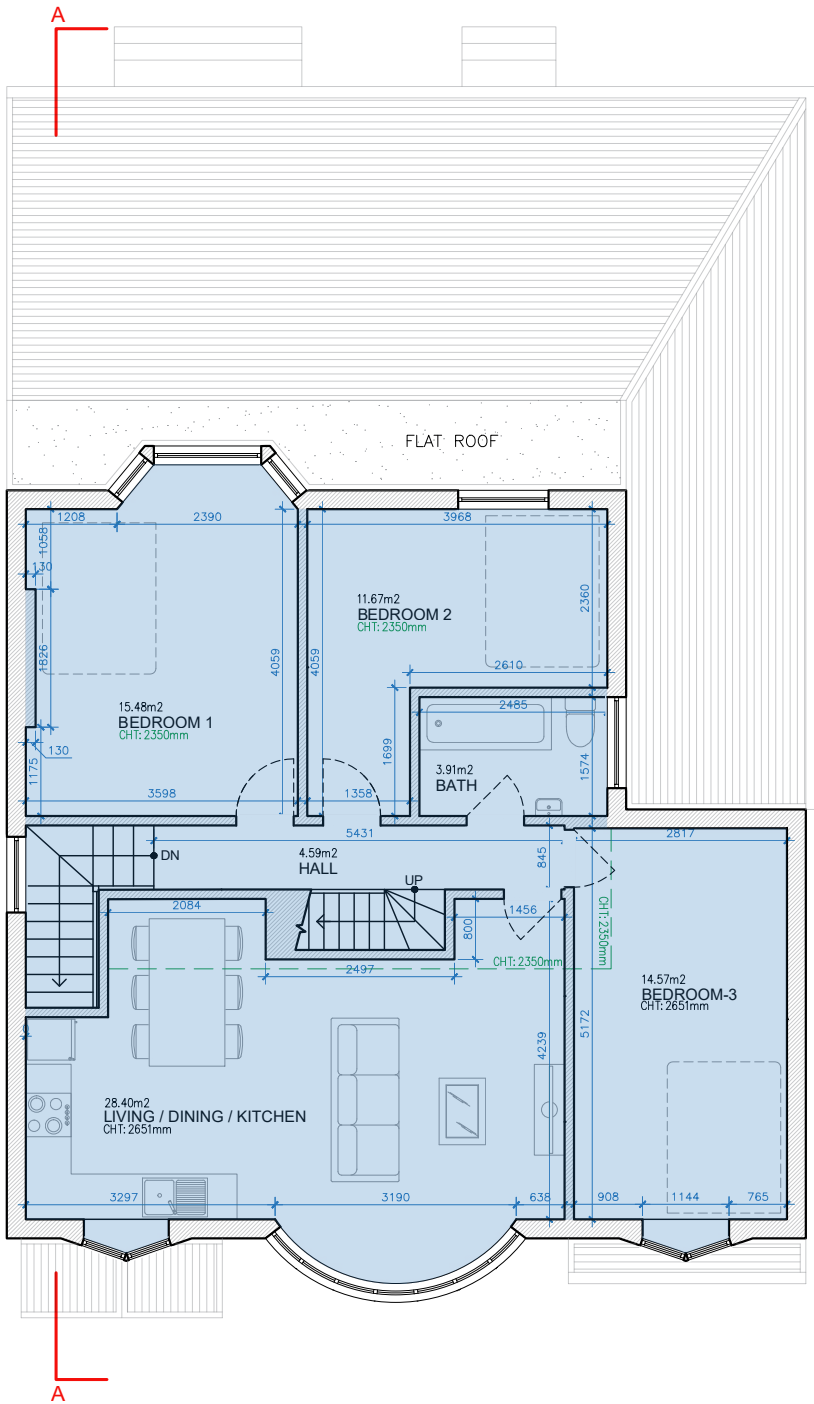

FIRST FLOOR

TOTAL FLAT 2 PROPOSED GIA = 131.76M²



Written dimensions to be taken in preferences to scaled dimensions. The Contractor is responsible for checking all dimensions before work starts.
All work is to be carried out to the requirements, and to the satisfaction of the Local Authority.
These drawings are for planning purposes only
Any discrepancies to be brought to the attention of Star Plans Consultants immediately.

Description

Rev	Date	Description	by	chk



76 Steli Ave. Canvey Island SS8 9QF
01268 914 125 • info@starplans.co.uk

Architecture | Planning

Client

Project

Title
Proposed Ground Floor
and First Floor Plans

Date: 27.07.2026

Scale: 1:100@A3


Drawing No. P001

Rev:

A

23.06.2026


Total proposed areas
shown in color = 40.76M²
Property Boundary
Area Calculation Boundary
Headroom Height

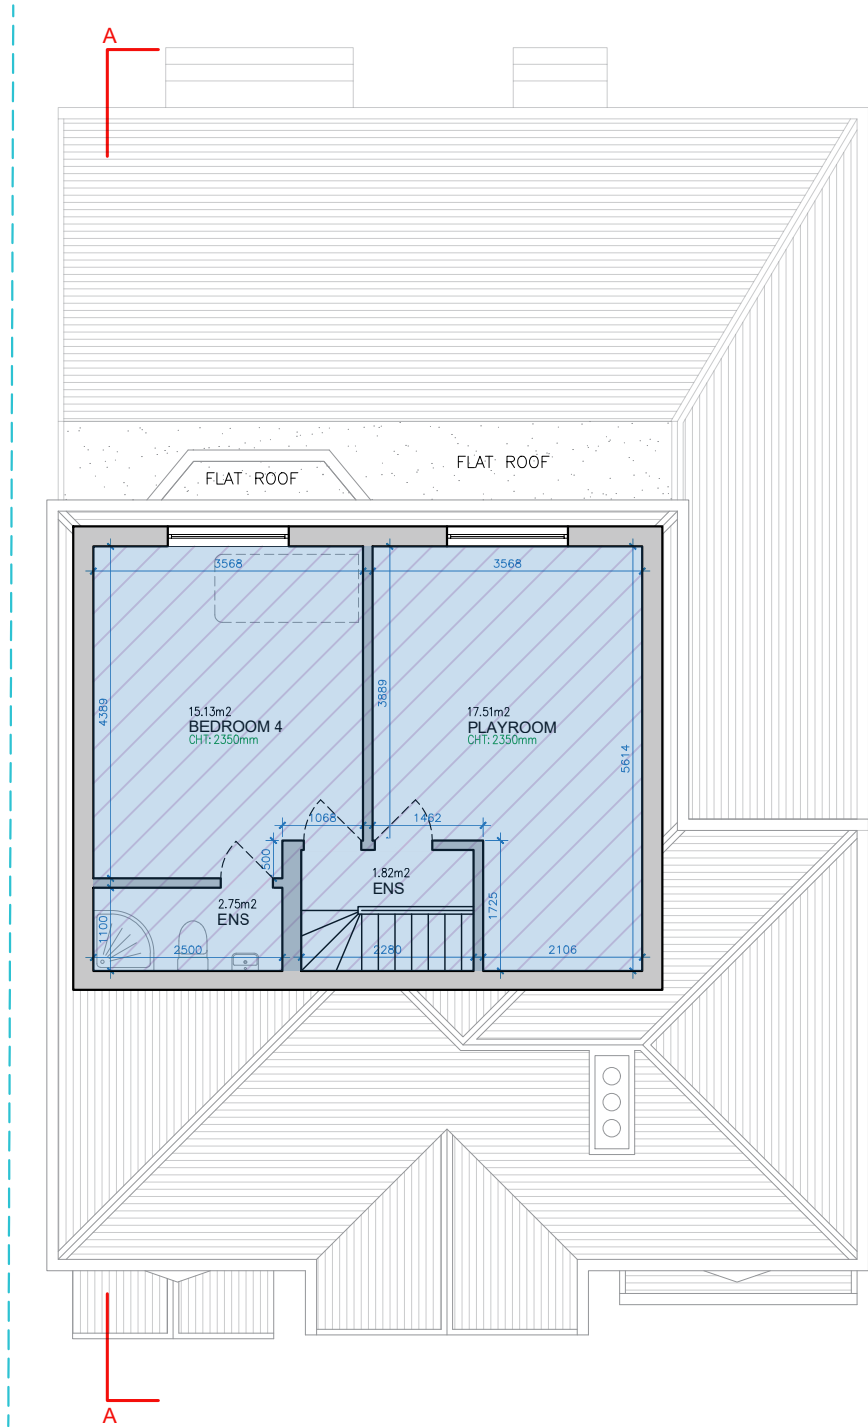

LOFT LEVEL


TOTAL FLAT 2 PROPOSED GIA = 131.36M²

TOTAL PROPOSED FLAT 2 = 40.76 M²

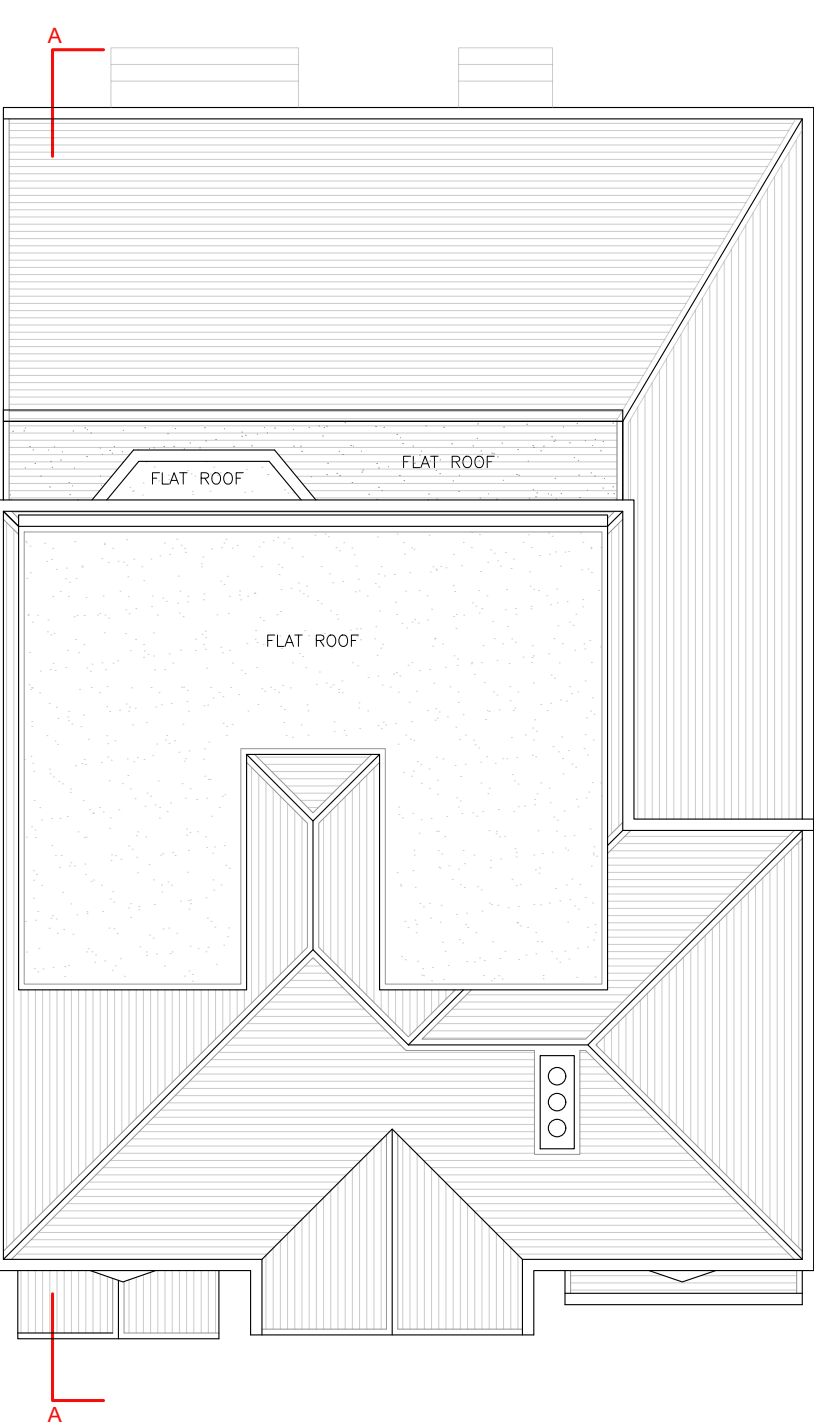

ROOF PLAN

PROPOSED LOFT EXTENSION VOLUME= 48.81M³

 

Written dimensions to be taken in preferences to scaled dimensions. The Contractor is responsible for checking all dimensions before work starts.

All work is to be carried out to the requirements, and to the satisfaction of the Local Authority.

These drawings are for planning purposes only

Any discrepancies to be brought to the attention of Star Plans Consultants immediately.

Description

Rev	Date	Description	by	chk



76 Steli Ave. Canvey Island SS8 9QF
01268 914 125 • info@starplans.co.uk

Architecture | Planning

Client

Project

Title
Proposed Loft Level and Roof Plan

Date:	27.07.2026	Rev:	
Scale:	1:100@A3		A
Drawing No.	P002		---



NORTH-WEST ELEVATION (FRONT VIEW)



SOUTH-EAST ELEVATION (REAR SIDE VIEW)



Written dimensions to be taken in preferences to scaled dimensions. The Contractor is responsible for checking all dimensions before work starts.

All work is to be carried out to the requirements, and to the satisfaction of the Local Authority.

These drawings are for planning purposes only

Any discrepancies to be brought to the attention of Star Plans Consultants immediately.

Description

Rev	Date	Description	by	chk



76 Steli Ave. Canvey Island SS8 9QF
01268 914 125 • info@starplans.co.uk

Architecture | Planning

Client

Project

Title
Proposed Front and Rear Elevations


Date: 27.07.2026

Scale: 1:100@A3

Drawing No. P003

Rev:

A

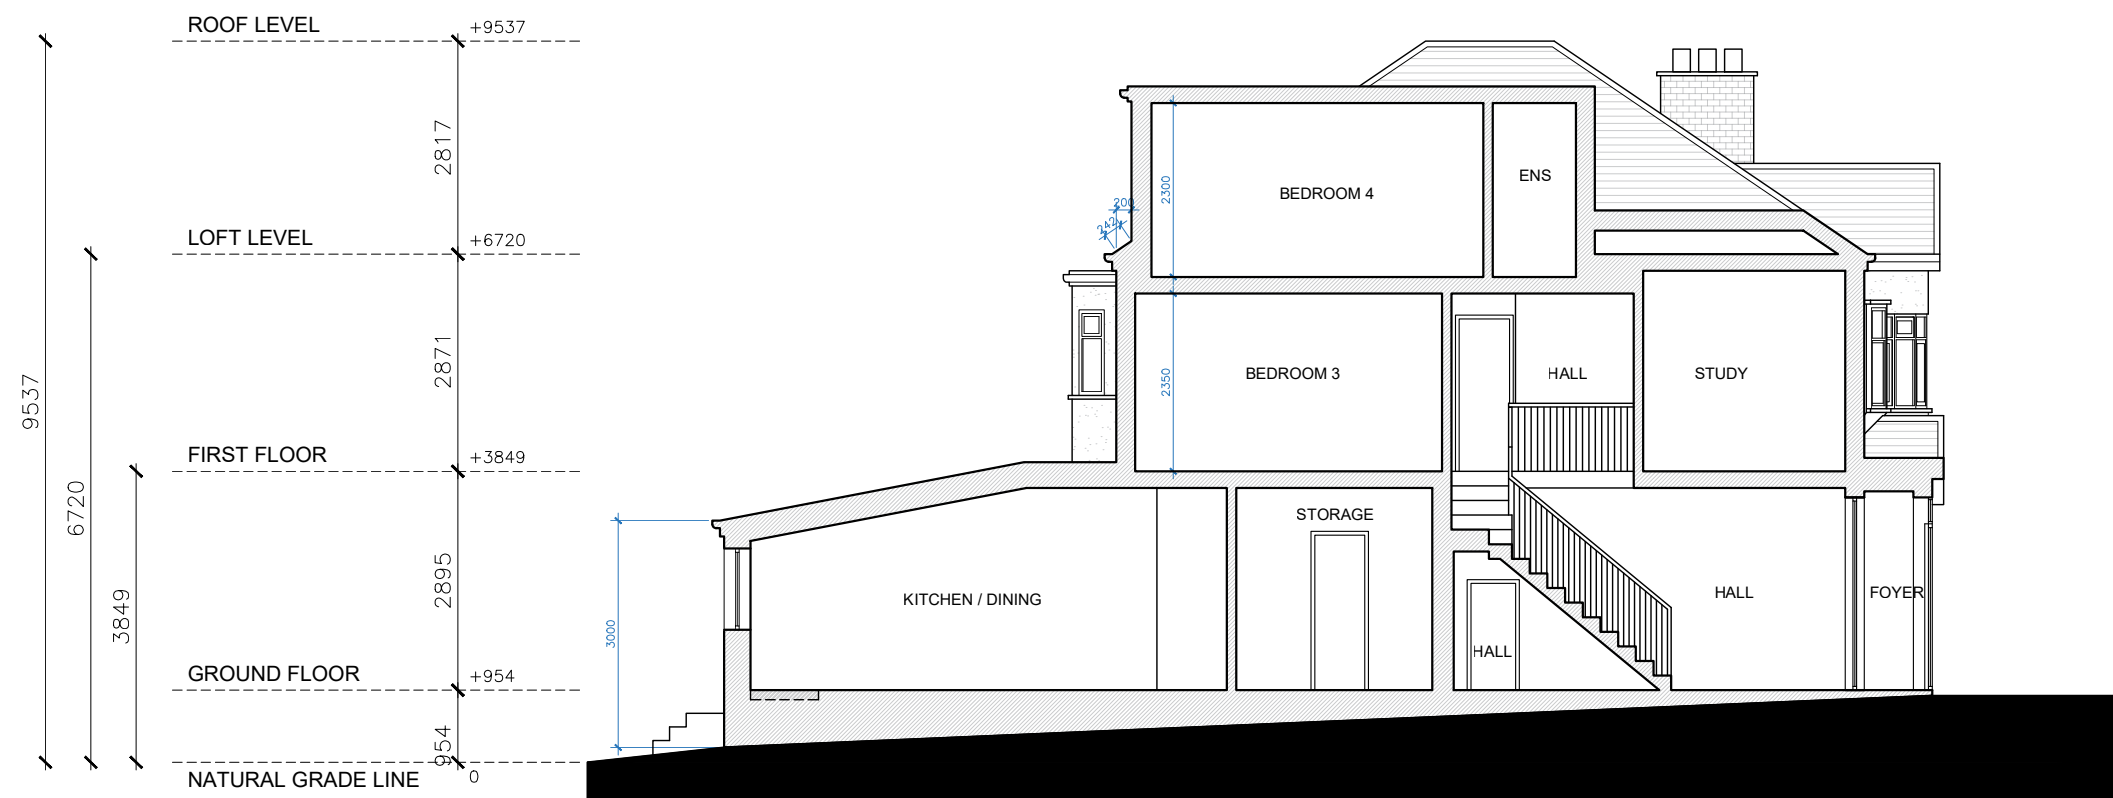

SECTION A-A



Written dimensions to be taken in preferences to scaled dimensions. The Contractor is responsible for checking all dimensions before work starts.

All work is to be carried out to the requirements, and to the satisfaction of the Local Authority.

These drawings are for planning purposes only

Any discrepancies to be brought to the attention of Star Plans Consultants immediately.


Description					
Rev	Date	Description	by	chk	




76 Steli Ave. Canvey Island SS8 9QF
01268 914 125 • info@starplans.co.uk

Architecture | Planning


Client	
Project	
Title Proposed Section A-A	
Date: 27.07.2026	Rev: A 23.06.2026
Scale: 1:100@A3	
Drawing No. P005	

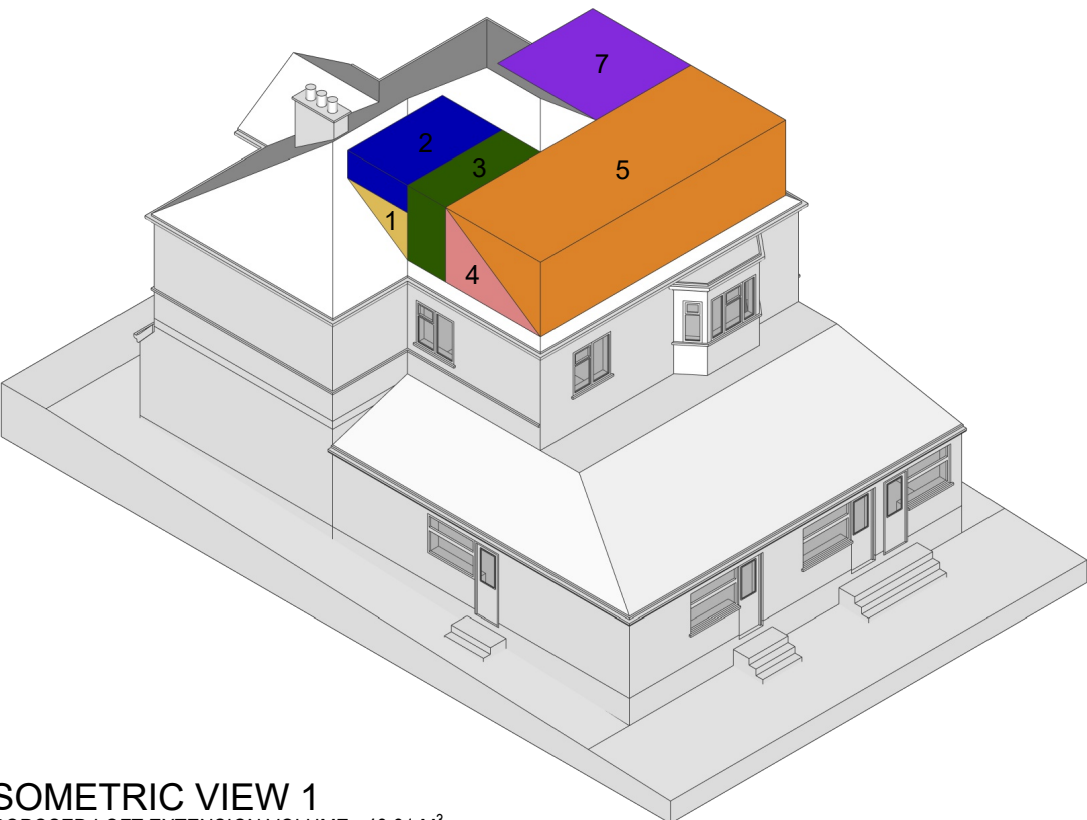


ISOMETRIC VIEW 1
PROPOSED LOFT EXTENSION VOLUME= 48.81 M³

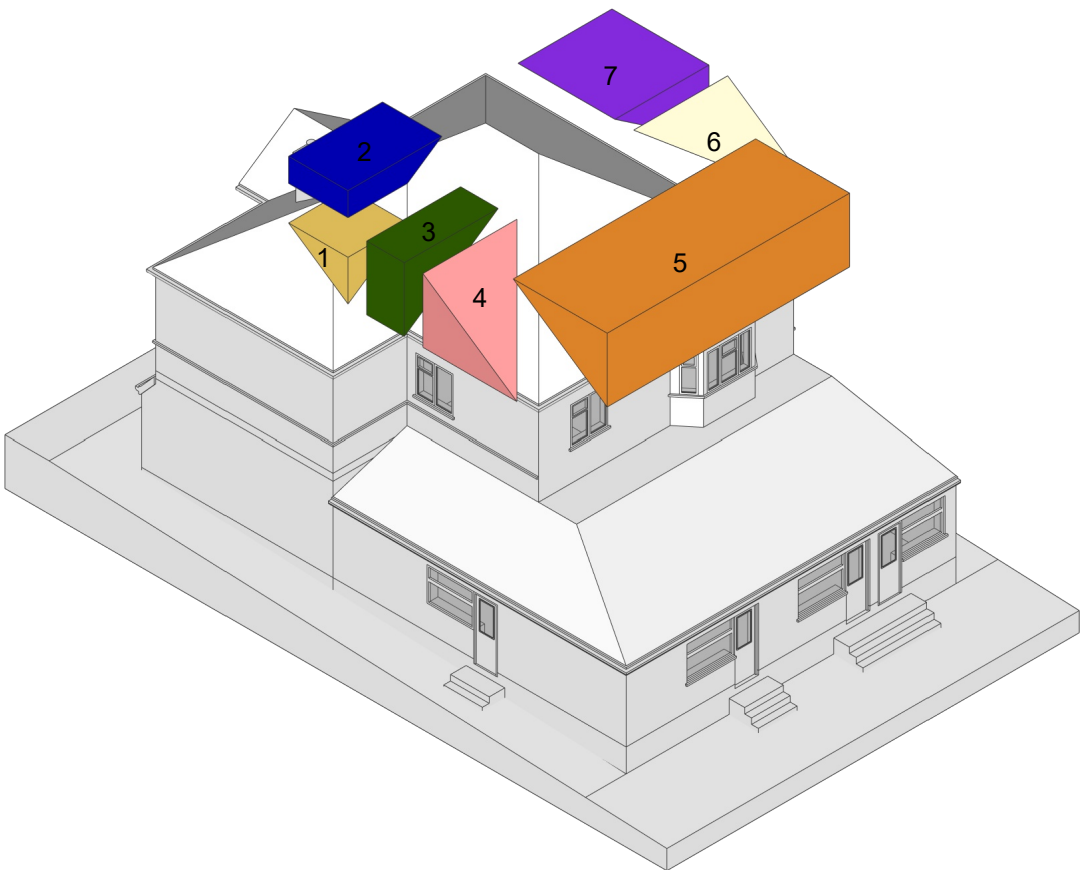

ISOMETRIC VIEW 3
PROPOSED LOFT EXTENSION VOLUME= 48.81 M³

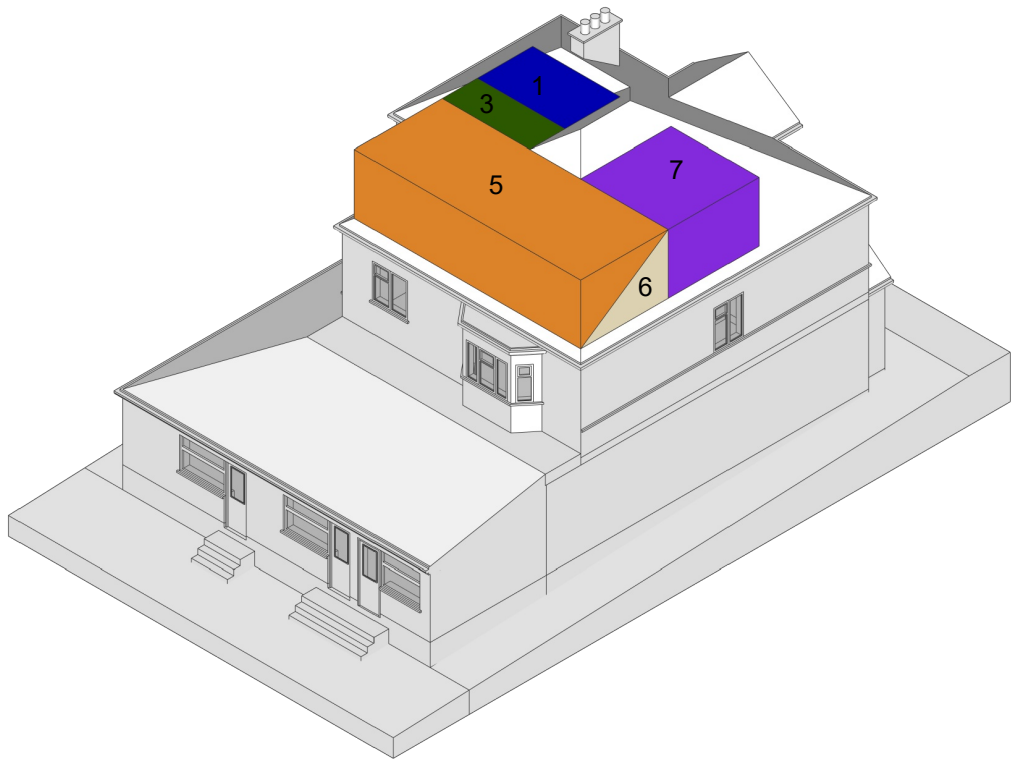

ISOMETRIC VIEW 2
PROPOSED LOFT EXTENSION VOLUME= 48.81 M³

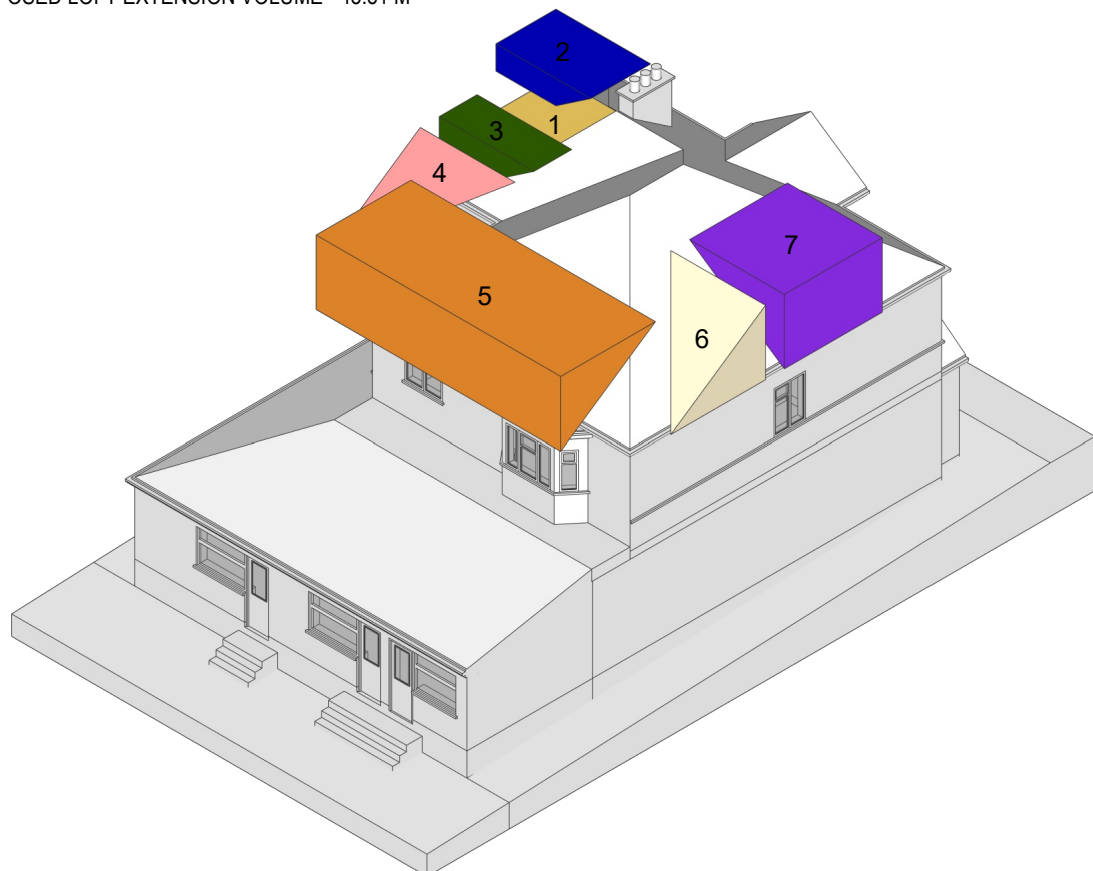

ISOMETRIC VIEW 4
PROPOSED LOFT EXTENSION VOLUME= 48.81 M³



Written dimensions to be taken in preferences to scaled dimensions. The Contractor is responsible for checking all dimensions before work starts.

All work is to be carried out to the requirements, and to the satisfaction of the Local Authority.

These drawings are for planning purposes only

Any discrepancies to be brought to the attention of Star Plans Consultants immediately.

Description

Rev	Date	Description	by	chk



where millimeters matter

76 Steli Ave. Canvey Island SS8 9QF
01268 914 125 • info@starplans.co.uk








Architecture | Planning

Client


Project

Title
Proposed Isometric Views

Date:	27.07.2026	Rev: A
Scale:	1:100@A3	
Drawing No.	P006	

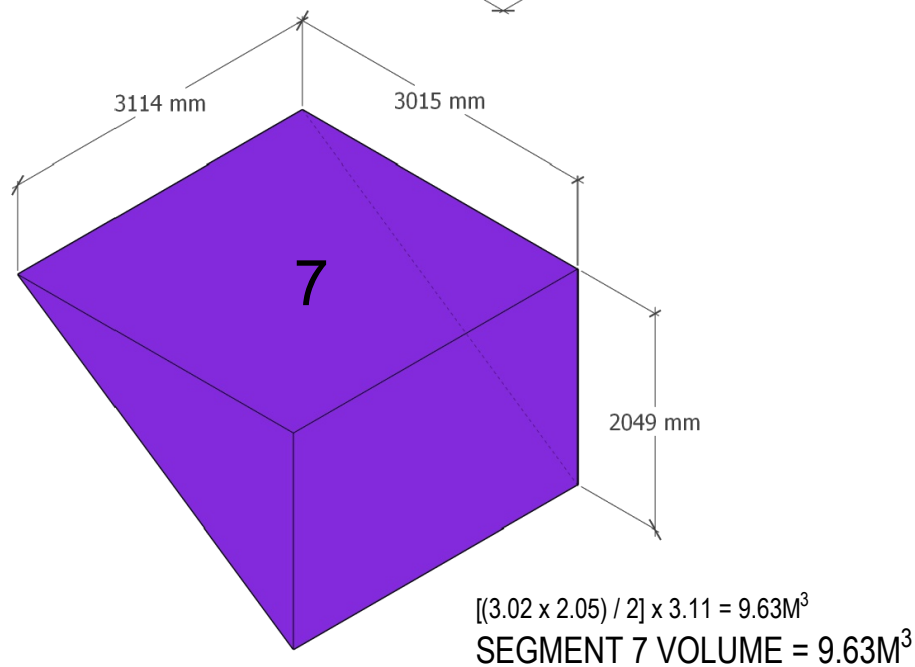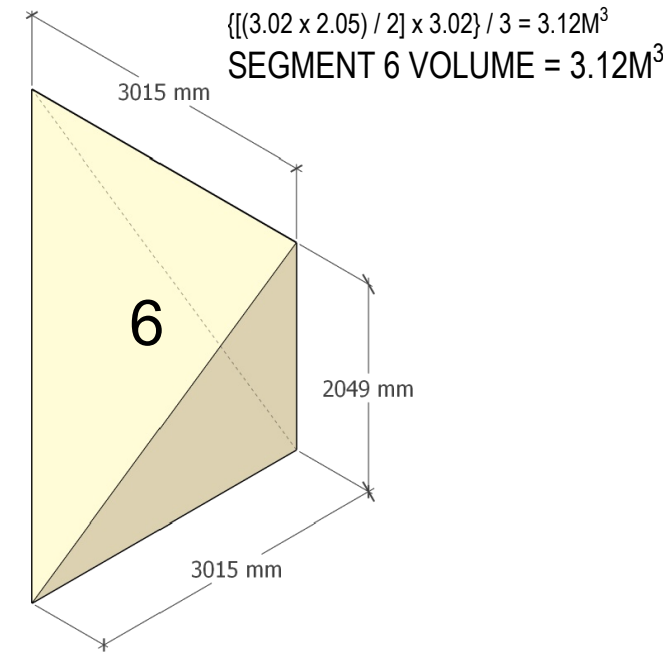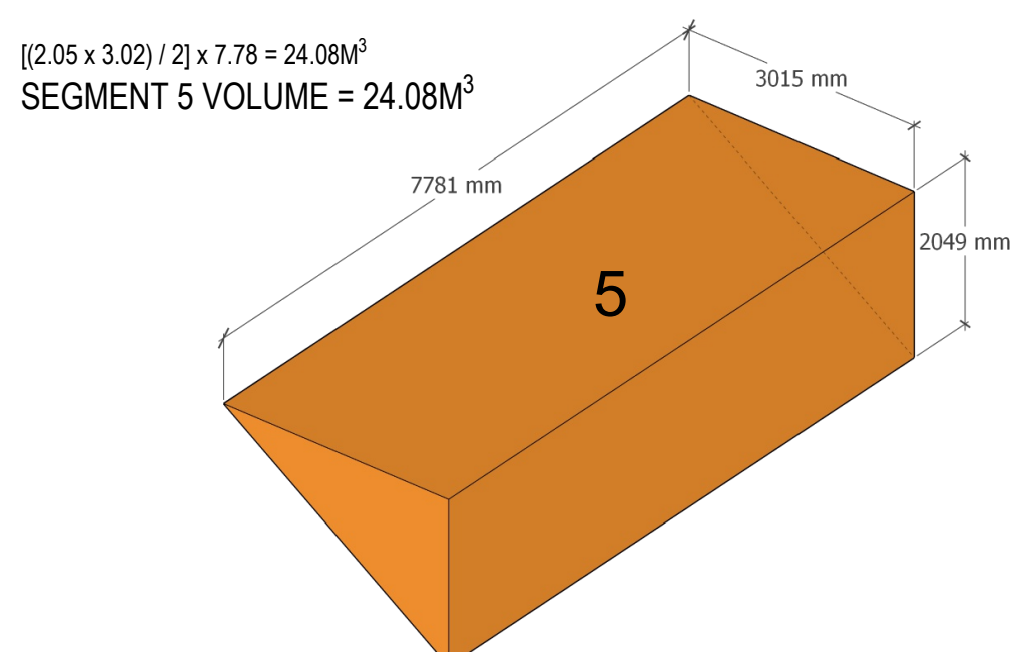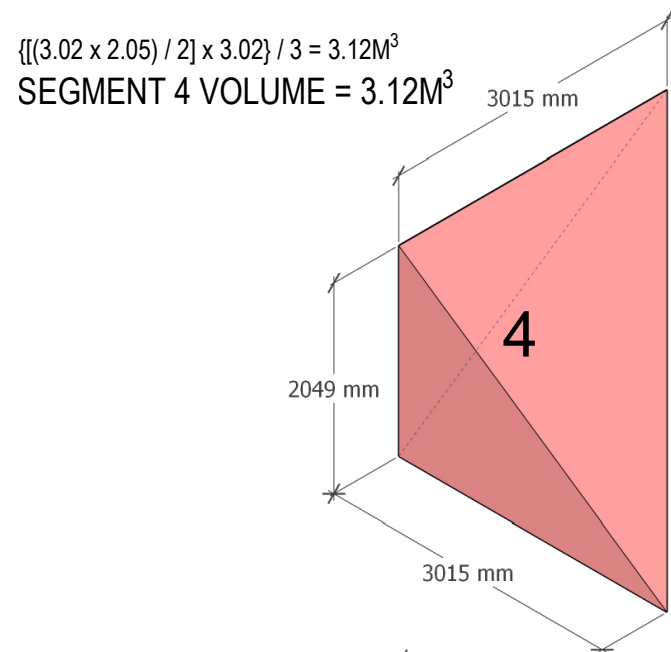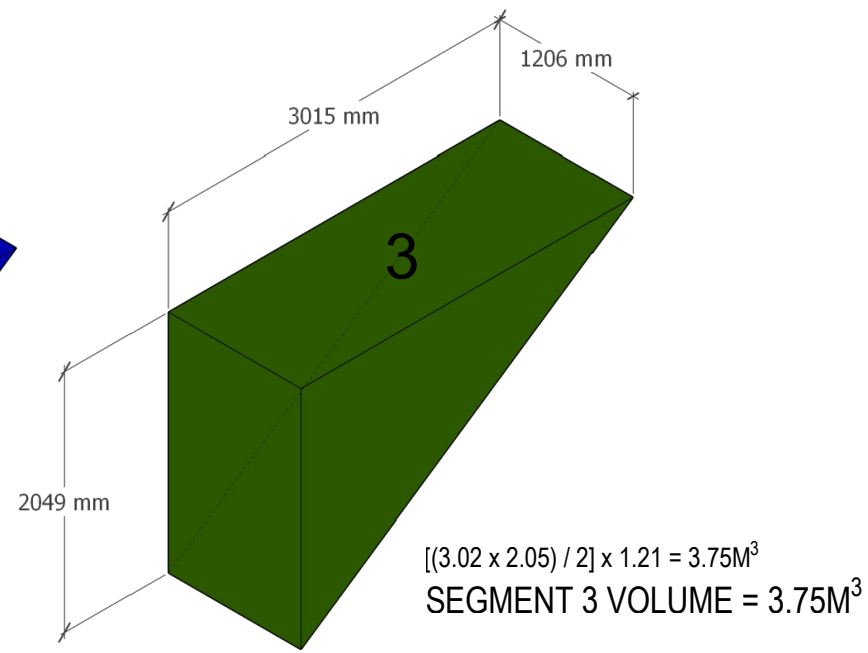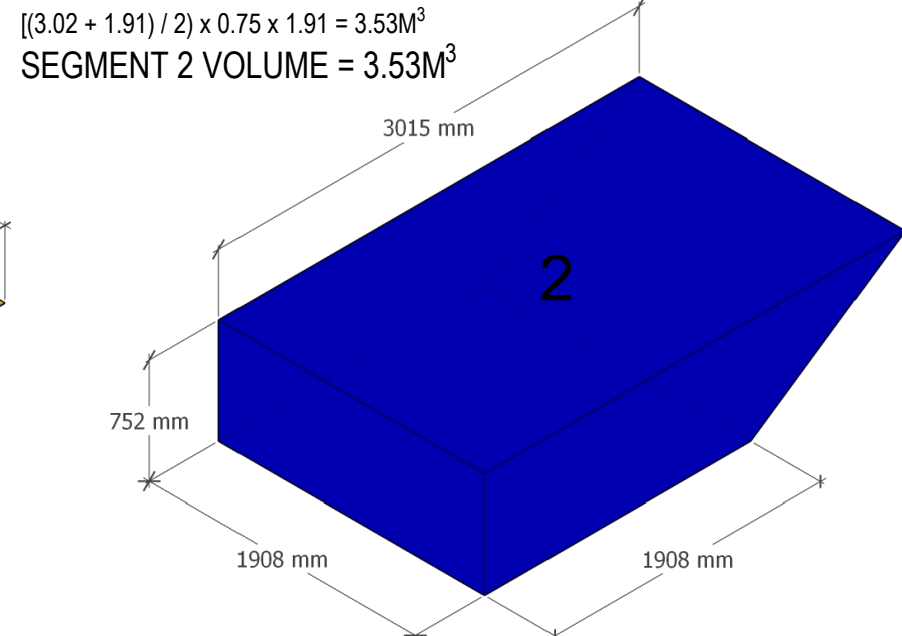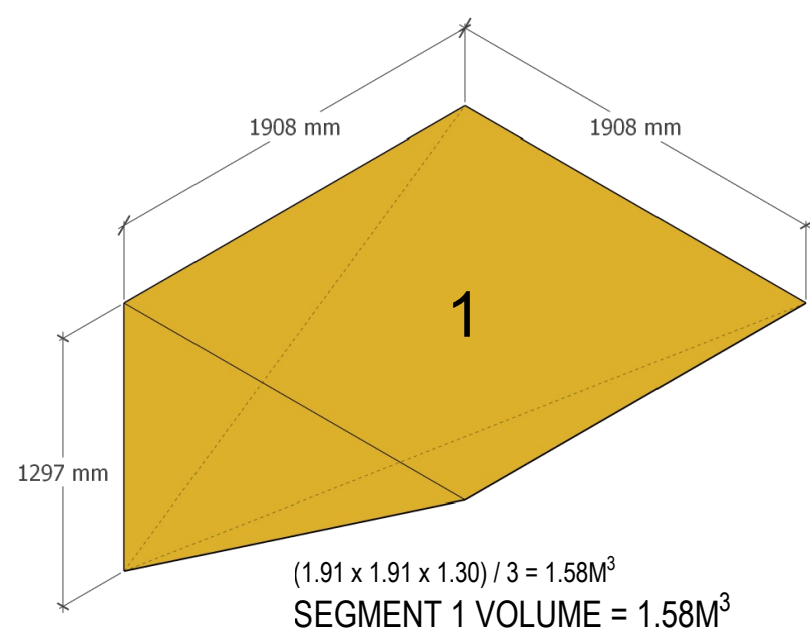

TOTAL ROOF VOLUMETRIC CALCULATION:
SEGMENTS 1 + 2 + 3 + 4 + 5 + 6 + 7 = 48.81M³

 

Written dimensions to be taken in preferences to scaled dimensions. The Contractor is responsible for checking all dimensions before work starts.
All work is to be carried out to the requirements, and to the satisfaction of the Local Authority.
These drawings are for planning purposes only
Any discrepancies to be brought to the attention of Star Plans Consultants immediately.

Description					
Rev	Date	Description	by	chk	



where millimeters matter


76 Steli Ave. Canvey Island SS8 9QF
01268 914 125 • info@starplans.co.uk

Architecture | Planning


Client	
Project	
Title Proposed Roof Volumetric Calculations	
Date: 27.07.2026	Rev: A
Scale: 1:100@A3	
Drawing No. P007	




BIKE STORAGE

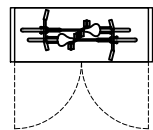


PLAN

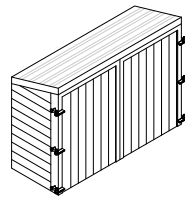


ISOMETRIC

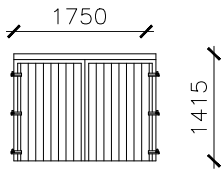

FRONT ELEVATION

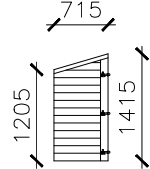


SIDE ELEVATION

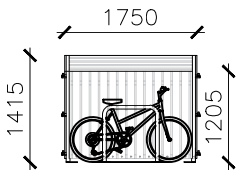


SECTION




23 LITRE CADDY

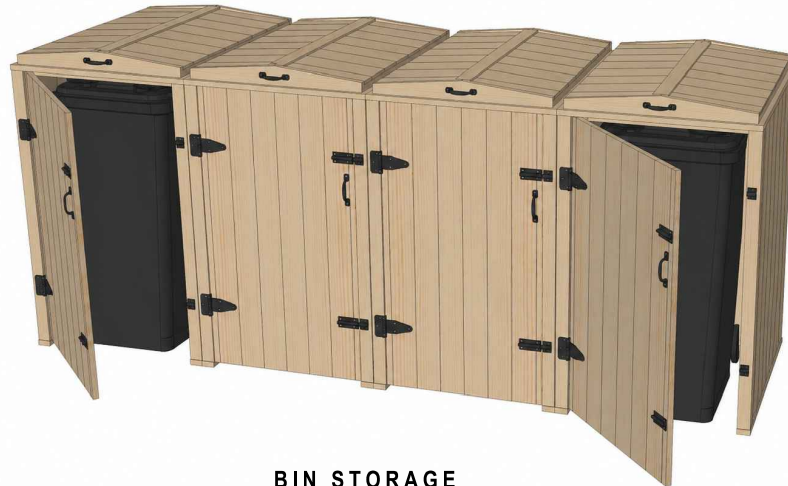


BIN STORAGE

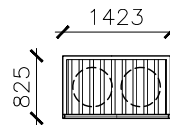


PLAN

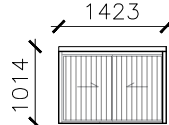


FRONT ELEVATION

 

SIDE ELEVATION

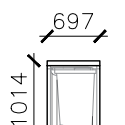

SECTION

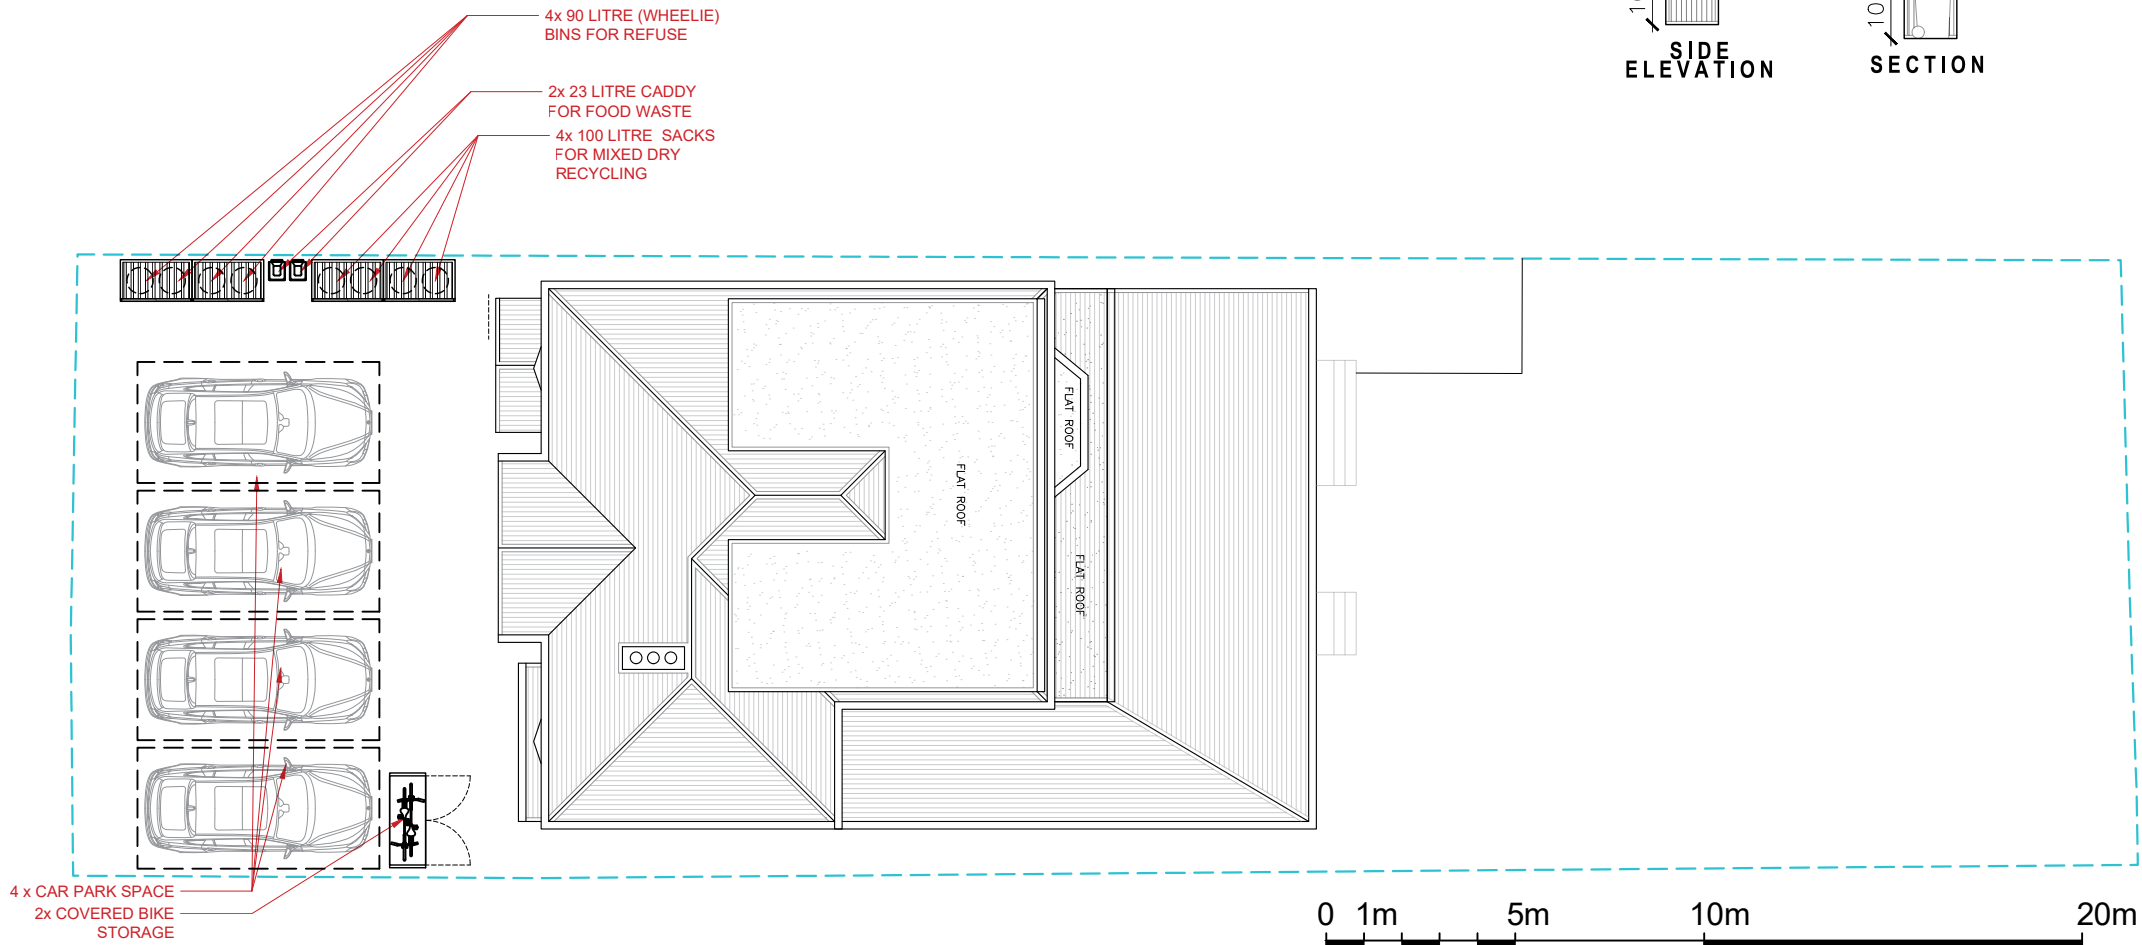

PROPOSED SITE PLAN

Written dimensions to be taken in preferences to scaled dimensions. The Contractor is responsible for checking all dimensions before work starts.

All work is to be carried out to the requirements, and to the satisfaction of the Local Authority.

These drawings are for planning purposes only

Any discrepancies to be brought to the attention of Star Plans Consultants immediately.

Description

Rev	Date	Description	by	chk



where millimeters matter

76 Steli Ave. Canvey Island SS8 9QF
01268 914 125 • info@starplans.co.uk

Architecture | Planning

Client

Project

Title
Proposed Site Plan, Bike Storage, Car
Parking and Storage Details

Date: 24.07.2026	Rev:
Scale: 1:150@A3	A
Drawing No. P008	---