

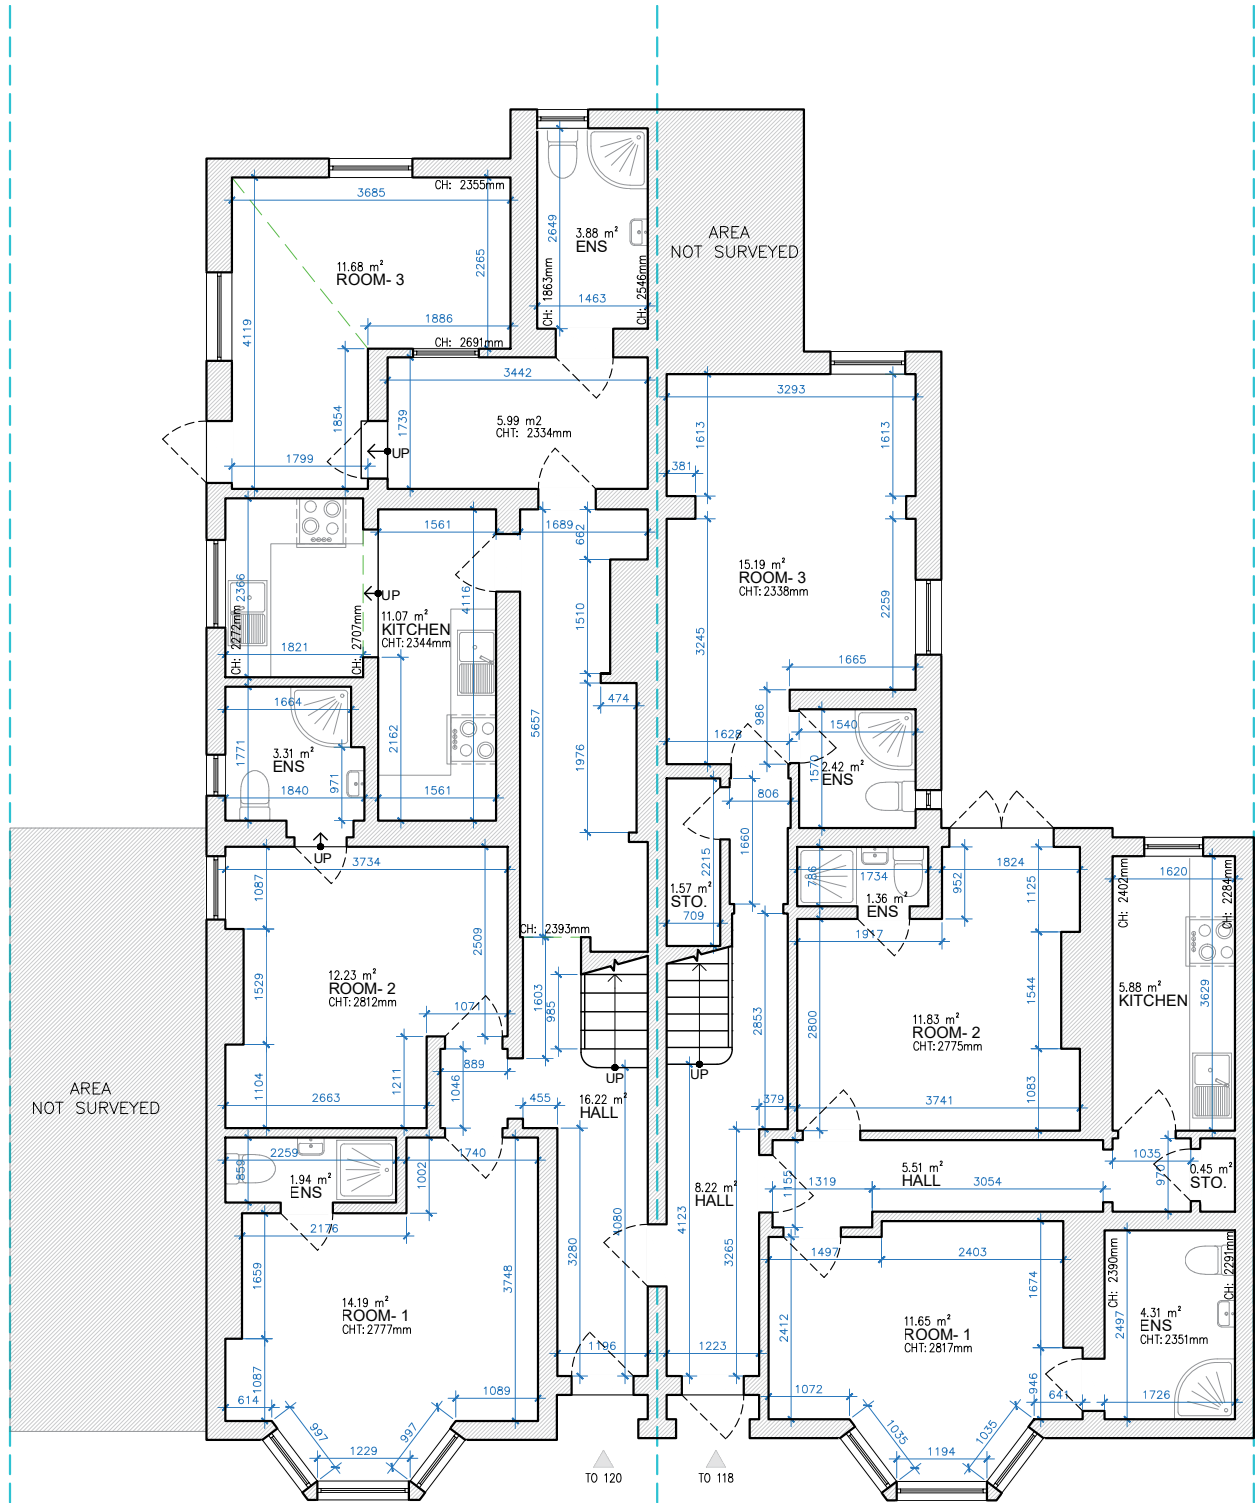


Property Boundary
Area Calculation Boundary
Headroom Height

 

GROUND FLOOR
GIA = 173.92 M²

TOTAL EXISTING GIA = 379.09 M²

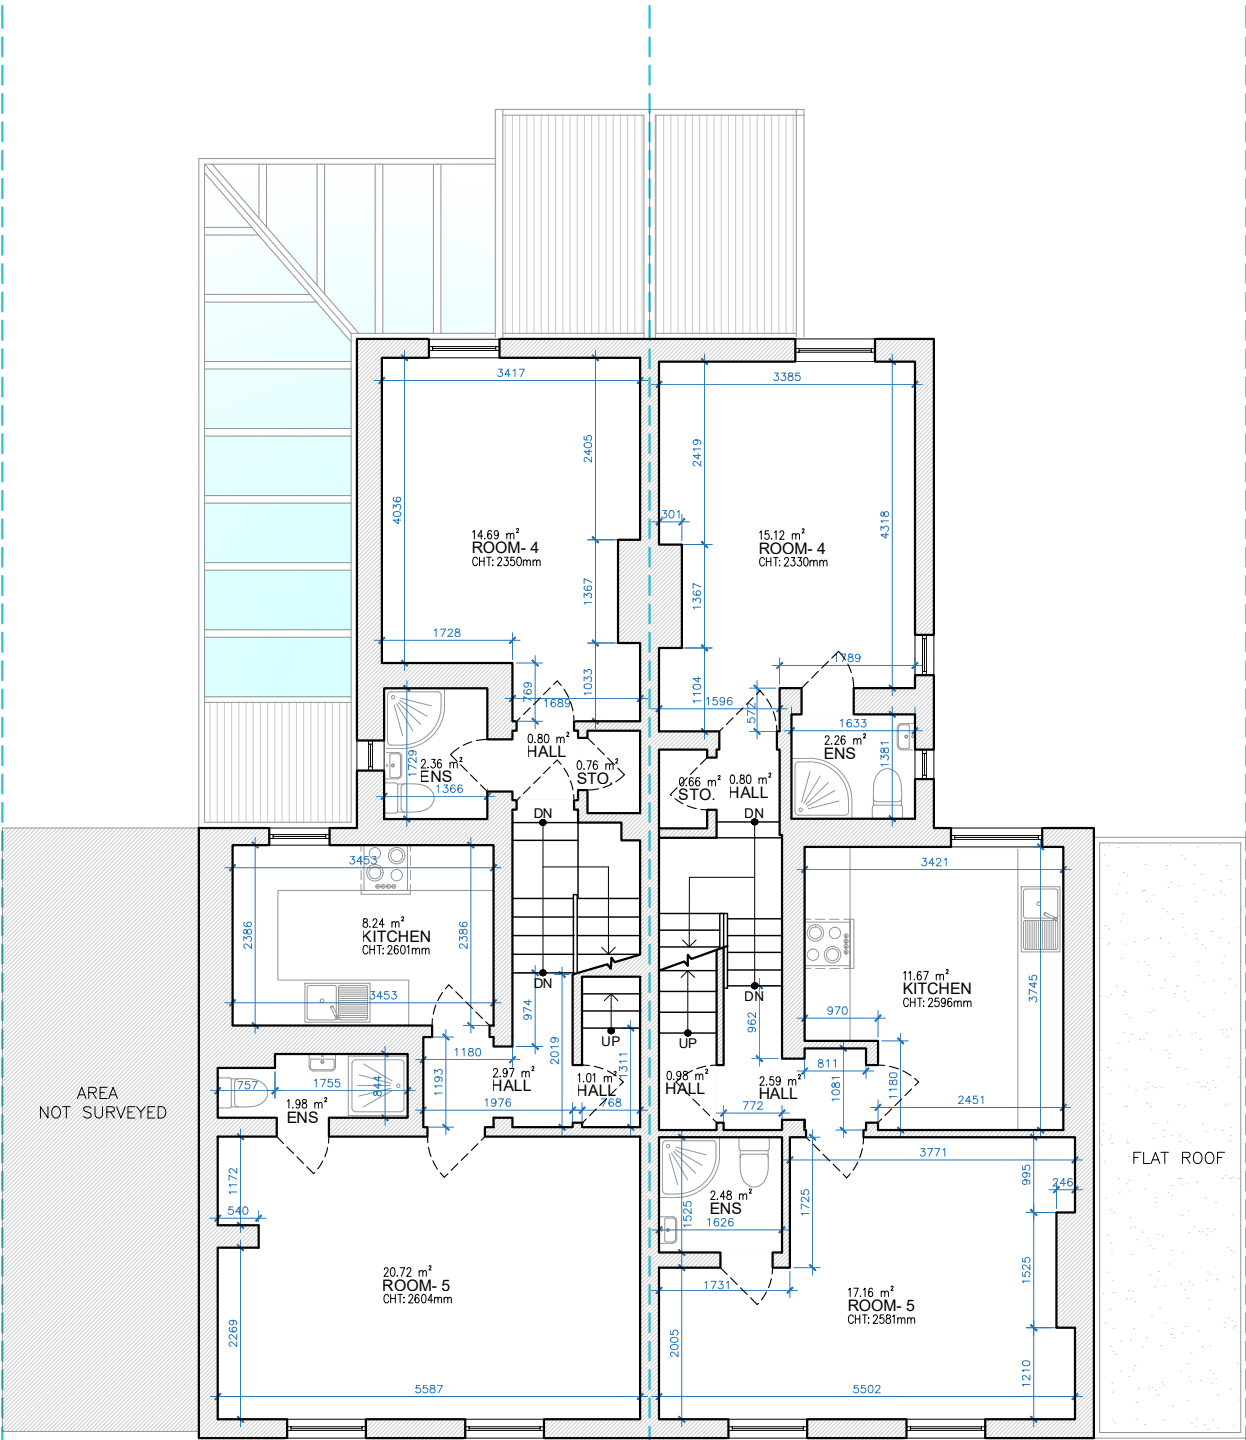

FIRST FLOOR
GIA = 130.06 M²

Written dimensions to be taken in preferences to scaled dimensions. The Contractor is responsible for checking all dimensions before work starts.

All work is to be carried out to the requirements, and to the satisfaction of the Local Authority. These drawings are for planning purposes only

Any discrepancies to be brought to the attention of Star Plans Consultants immediately.

Description

Rev	Date	Description	by	chk



76 Steli Ave. Canvey Island SS8 9QF
01268 914 125 • info@starplans.co.uk

Architecture | Planning

Client

Project

Title
Existing Floor Plans




Date: 25.05.2026

Scale: 1:100@A3

Drawing No. E001

Rev:

Property Boundary
Area Calculation Boundary
Headroom Height

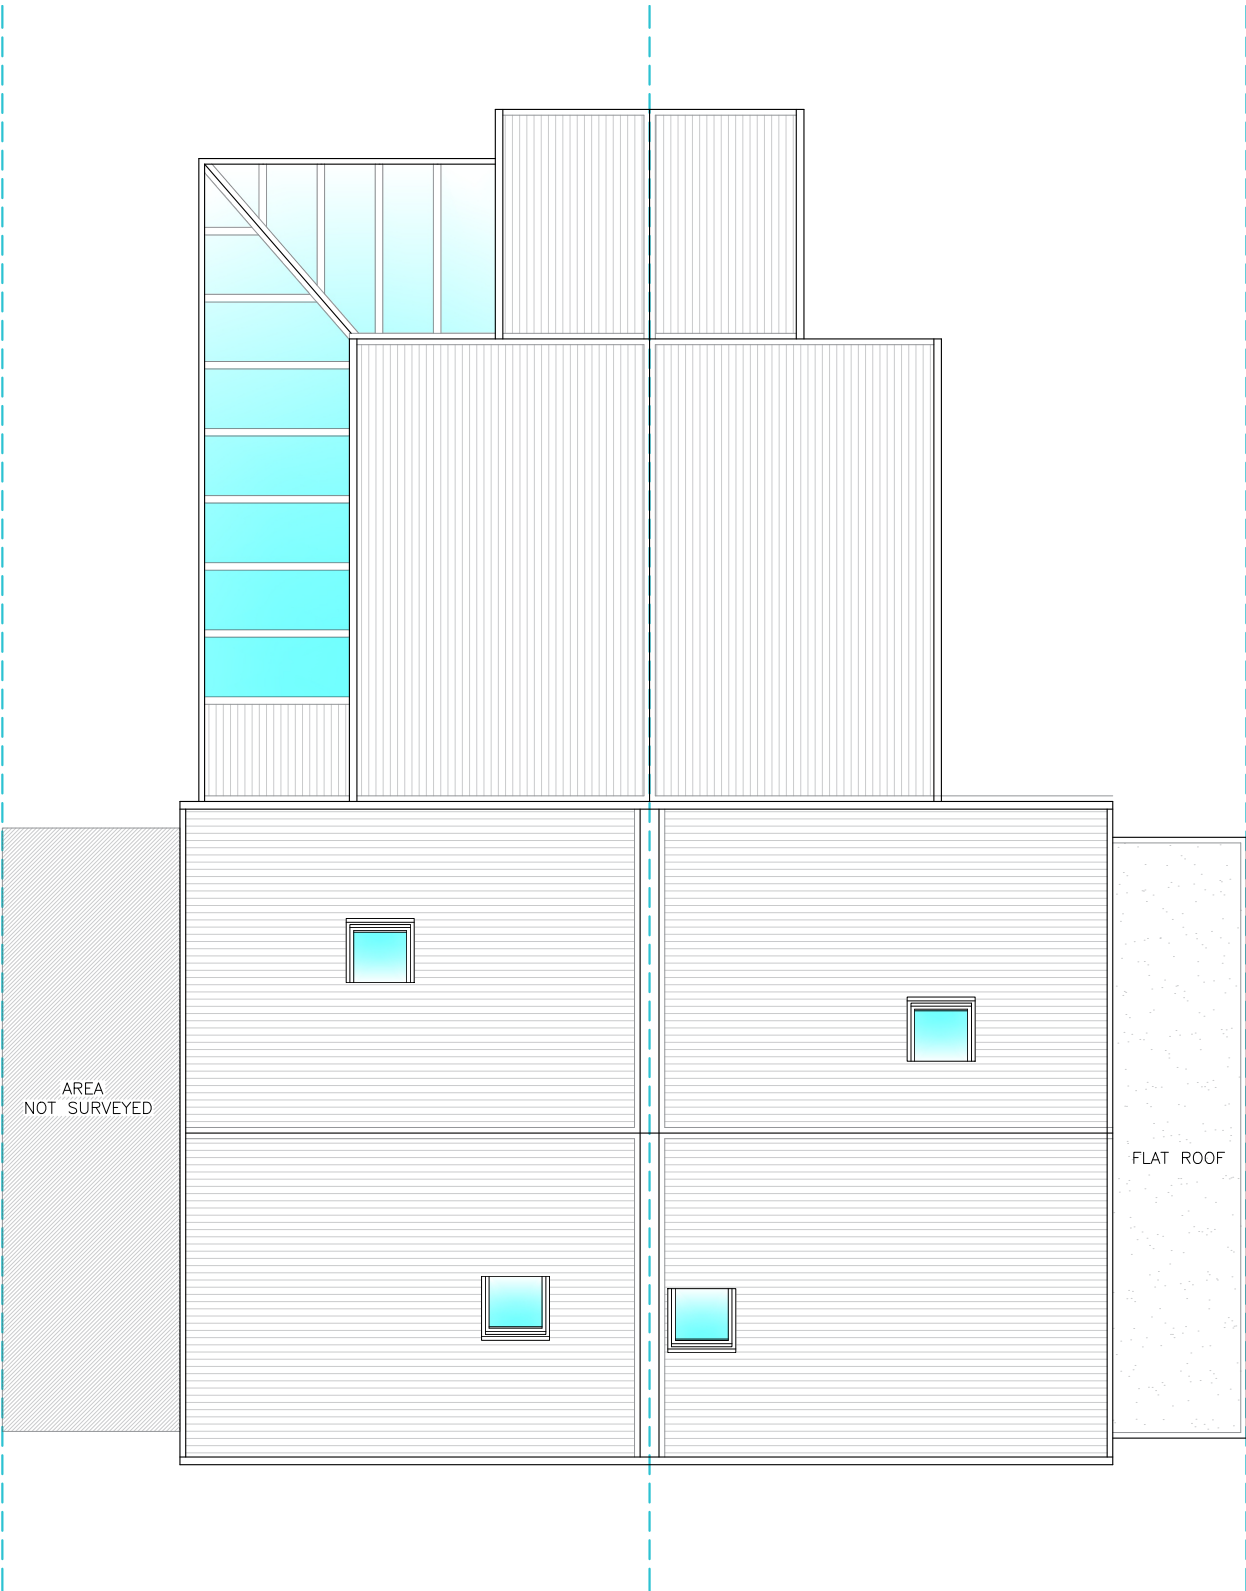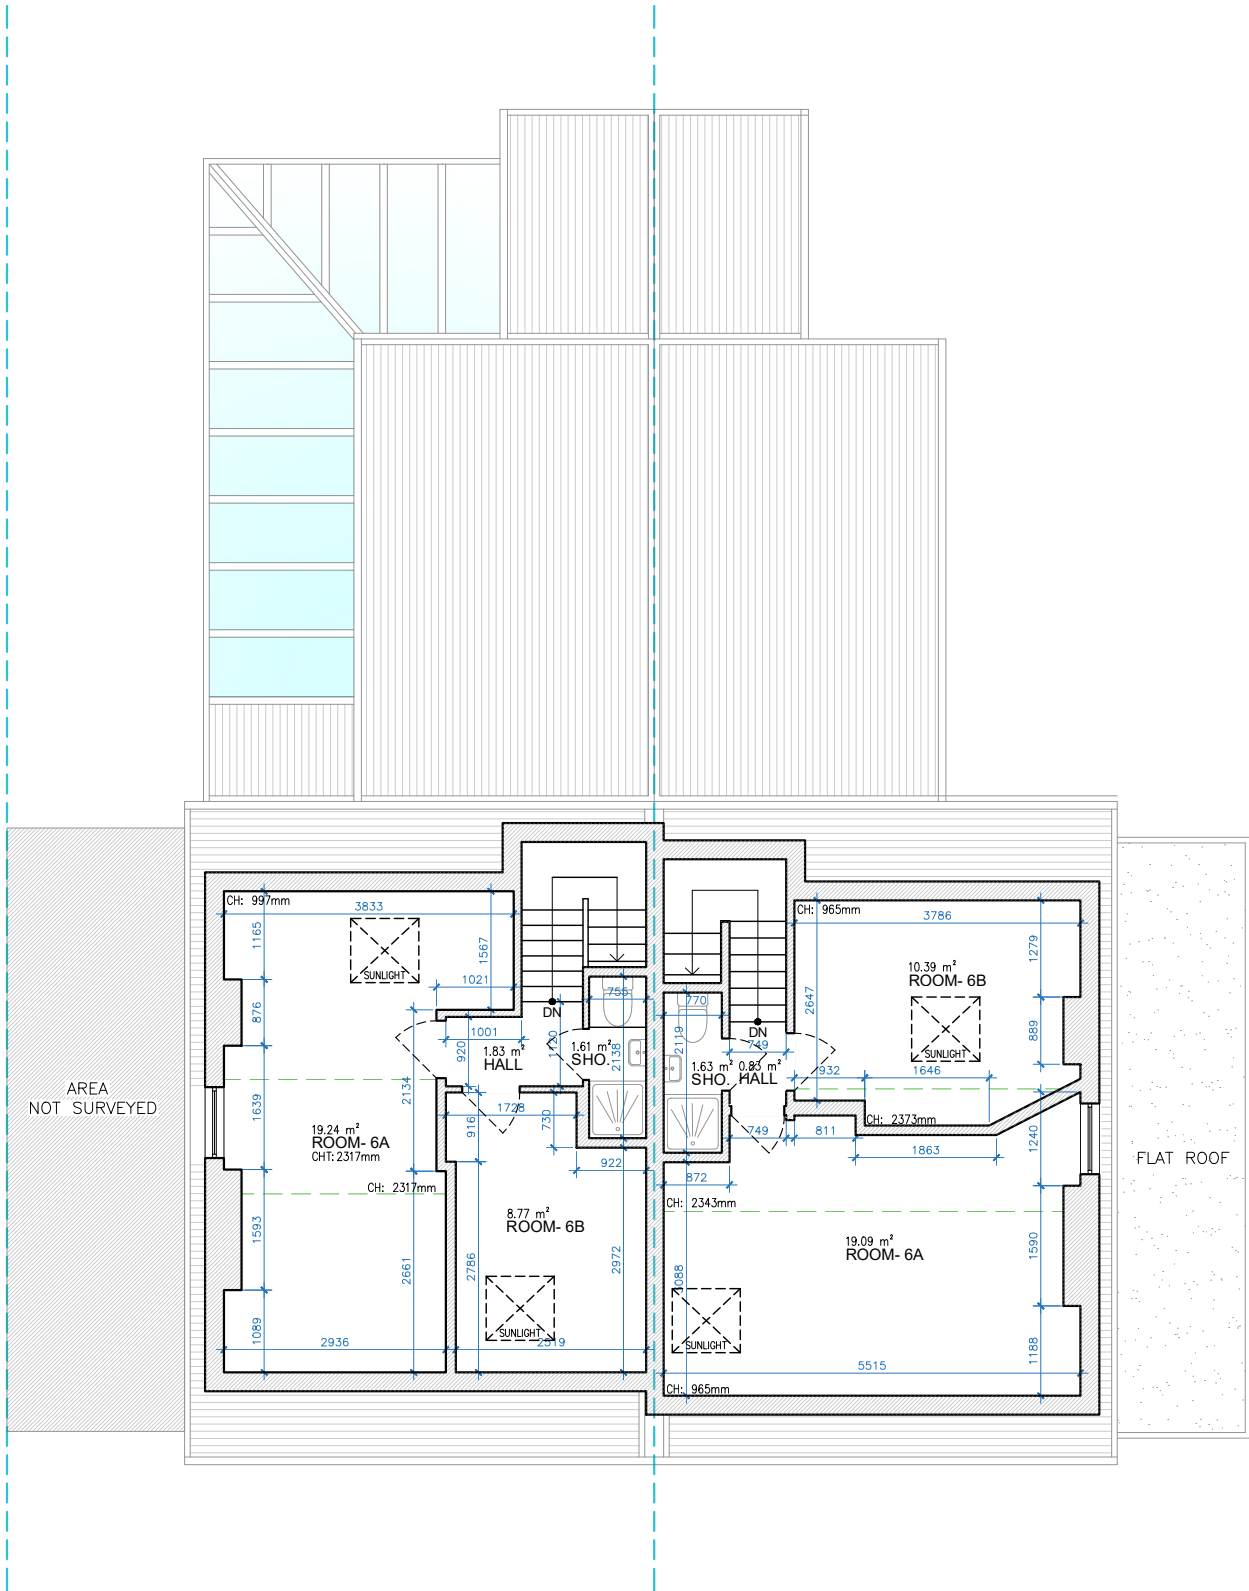 

Written dimensions to be taken in preferences to scaled dimensions. The Contractor is responsible for checking all dimensions before work starts.

All work is to be carried out to the requirements, and to the satisfaction of the Local Authority.

These drawings are for planning purposes only

Any discrepancies to be brought to the attention of Star Plans Consultants immediately.

Description

Rev	Date	Description	by	chk



76 Steli Ave. Canvey Island SS8 9QF
01268 914 125 • info@starplans.co.uk

Architecture | Planning

Client

Project

Title
Existing Loft Level and Roof Level

Date: 25.05.2026

Scale: 1:100@A3

Drawing No. E002

Rev:
