


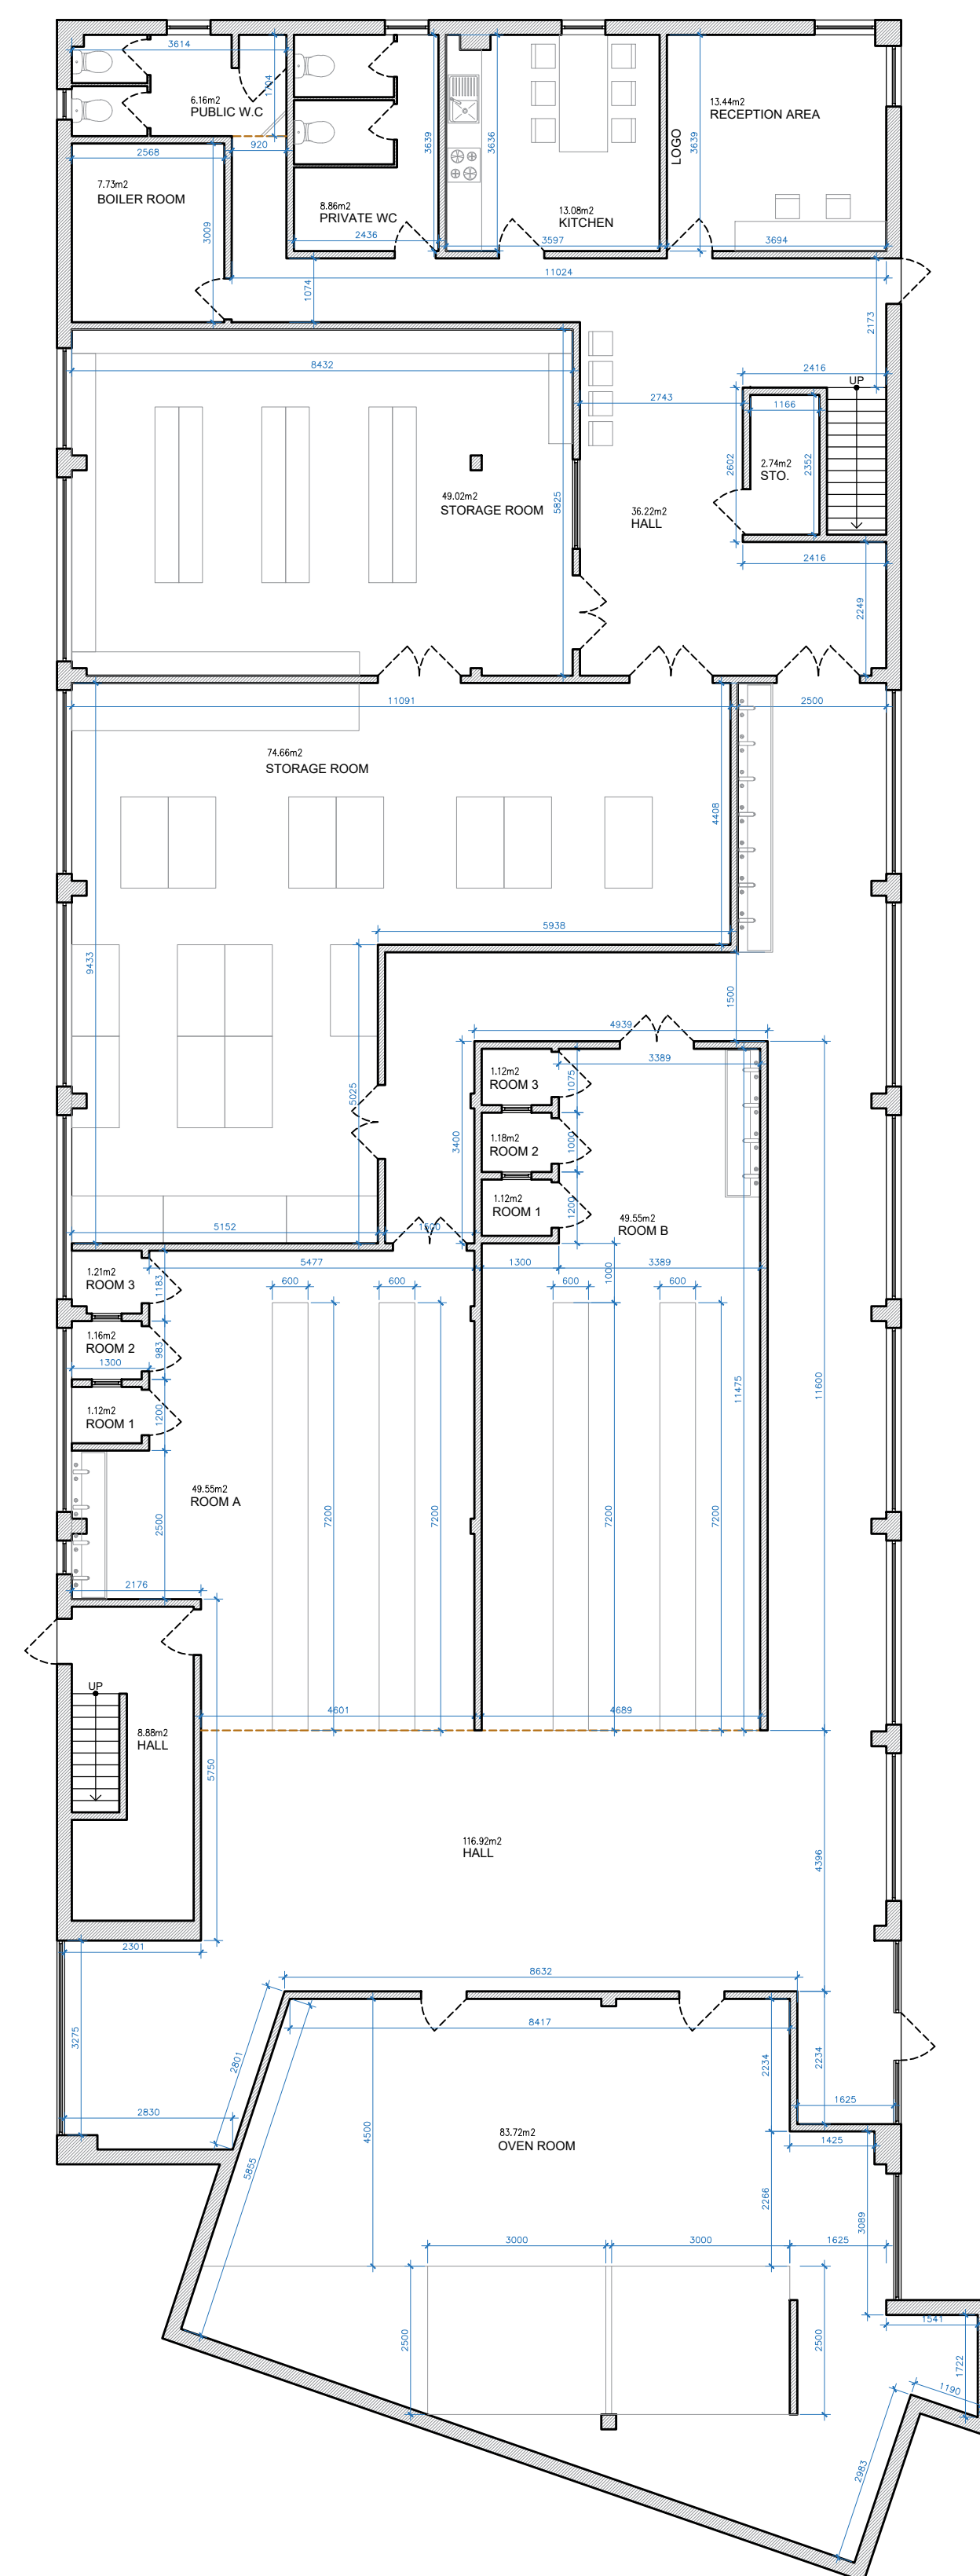

Client	
Project	
Title Proposed Ground Floor Plan	
Date: 11/11/2025	Rev:
Scale: 1:100@A1	
Drawing No. P001	