


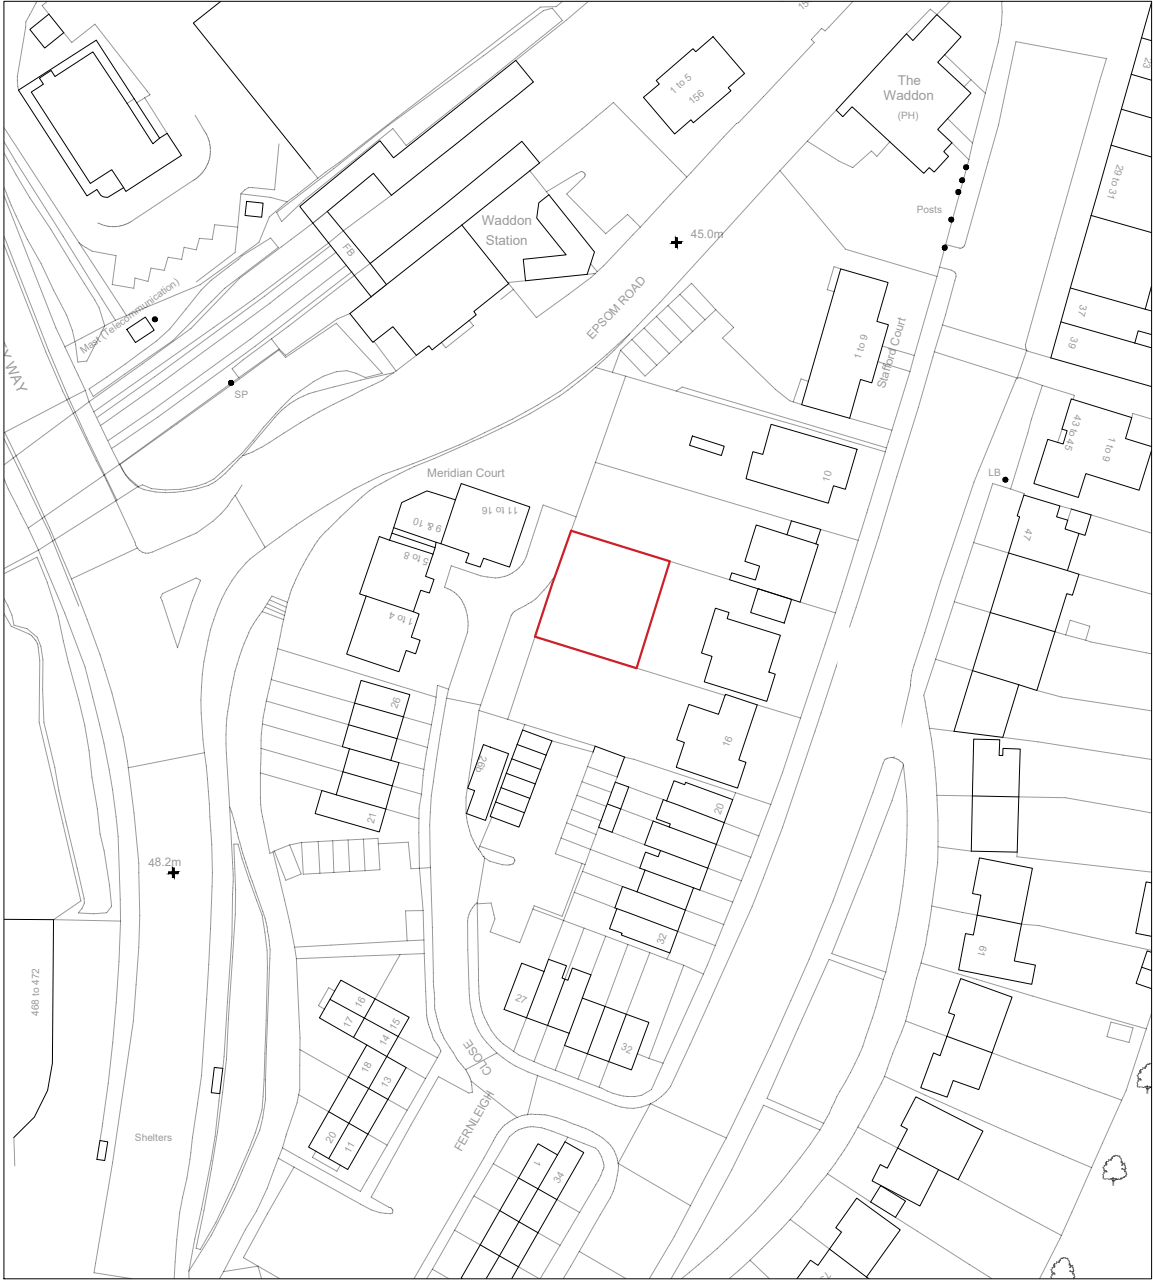


OS Map




SCALE 1:1250




Property Boundary

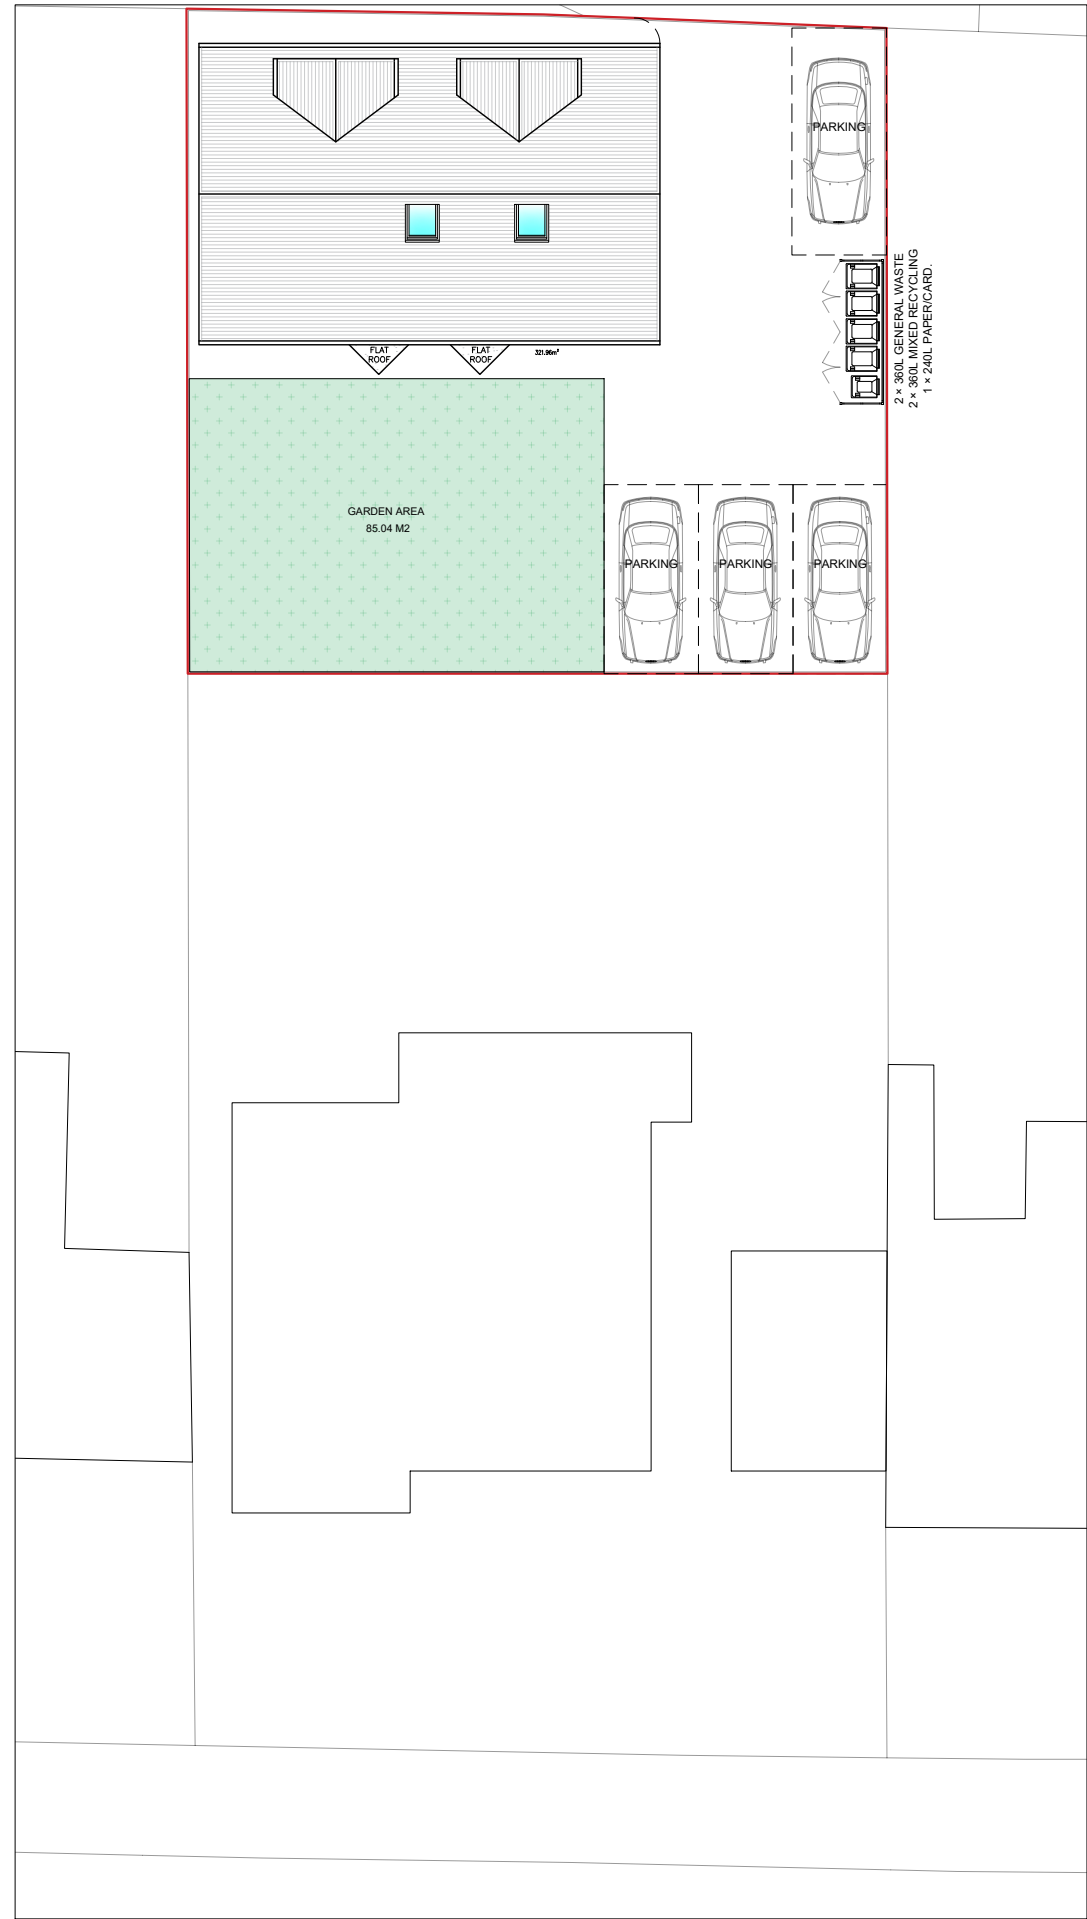

Location Plan

 

SCALE 1:200

 

Written dimensions to be taken in preferences to scaled dimensions. The Contractor is responsible for checking all dimensions before work starts.

All work is to be carried out to the requirements, and to the satisfaction of the Local Authority. These drawings are for planning purposes only

Any discrepancies to be brought to the attention of Star Plans Consultants immediately.

Description

Rev	Date	Description	by	chk



76 Steli Ave. Canvey Island SS8 9QF
01268 914 125 • info@starplans.co.uk

Architecture | Planning

Client

Project

Title
Proposed OS - Location Plans


Date:	07.05.2026	Rev:	---
Scale:	1:100@A3		
Drawing No.	LP001		

Total proposed areas
shown in color = 0.00 M²

Property Boundary

Area Calculation Boundary


Headroom Height

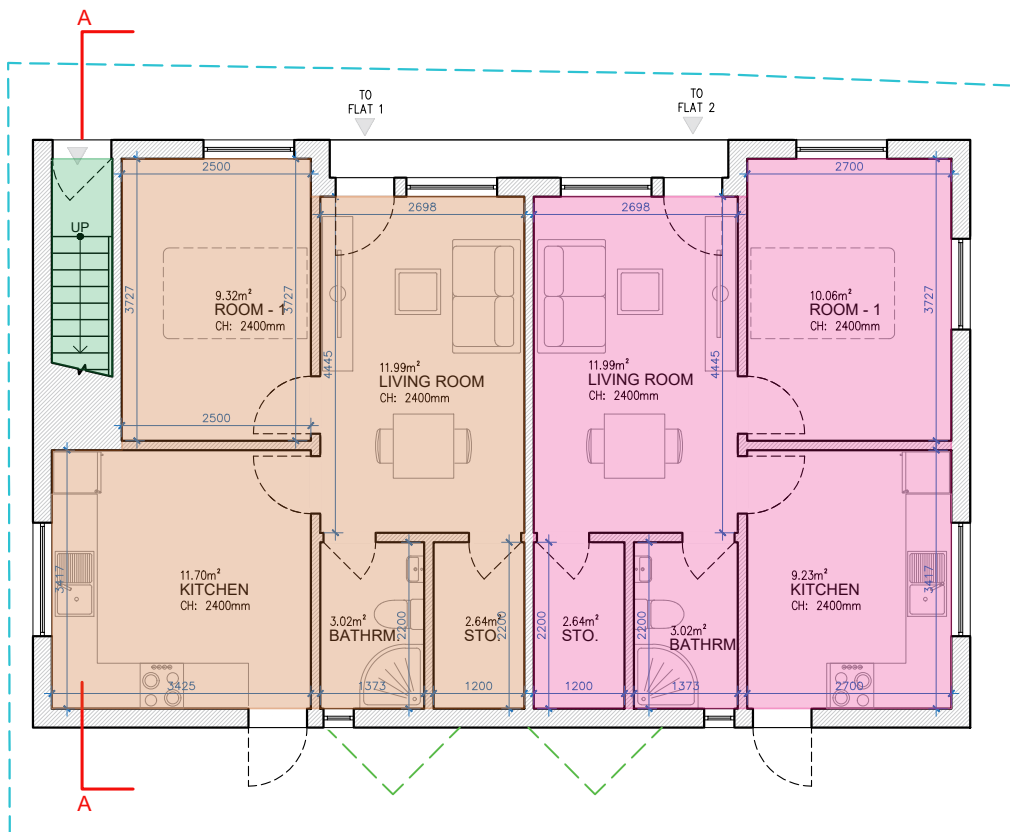

GROUND FLOOR
GIA = 83.59 M²

TOTAL FLAT 1 PROPOSED GIA = 40.45 M²

TOTAL FLAT 2 PROPOSED GIA = 38.74 M²

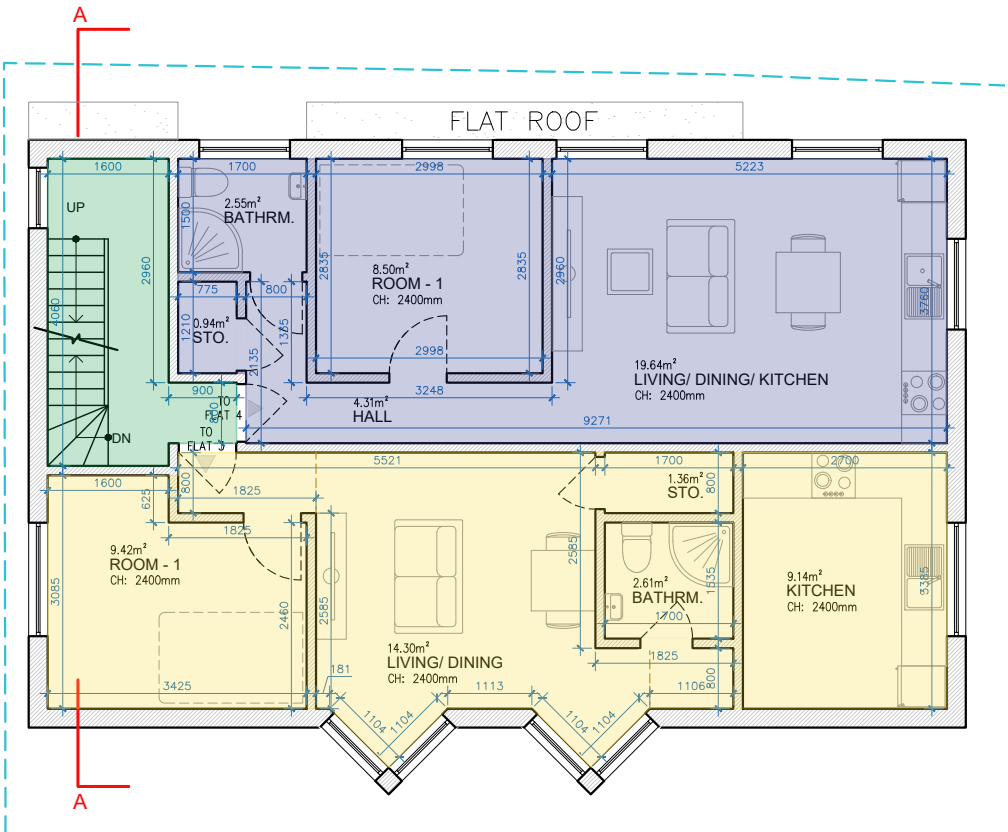

FIRST FLOOR
GIA = 87.70 M²

TOTAL FLAT 4 PROPOSED GIA = 37.41 M²

TOTAL FLAT 3 PROPOSED GIA = 40.97 M²

TOTAL PROPOSED GIA = 212.11 M²



Written dimensions to be taken in preferences to scaled dimensions. The Contractor is responsible for checking all dimensions before work starts.

All work is to be carried out to the requirements, and to the satisfaction of the Local Authority. These drawings are for planning purposes only

Any discrepancies to be brought to the attention of Star Plans Consultants immediately.

Description

Rev	Date	Description	by	chk



76 Steli Ave. Canvey Island SS8 9QF
01268 914 125 • info@starplans.co.uk

Architecture | Planning

Client

Project

Title
Proposed Floor Plans


Date:	04.05.2026	Rev:
Scale:	1:100@A3	---
Drawing No.	P002	---

Total proposed areas
shown in color = 0.00 M²

Property Boundary


Area Calculation Boundary

Headroom Height

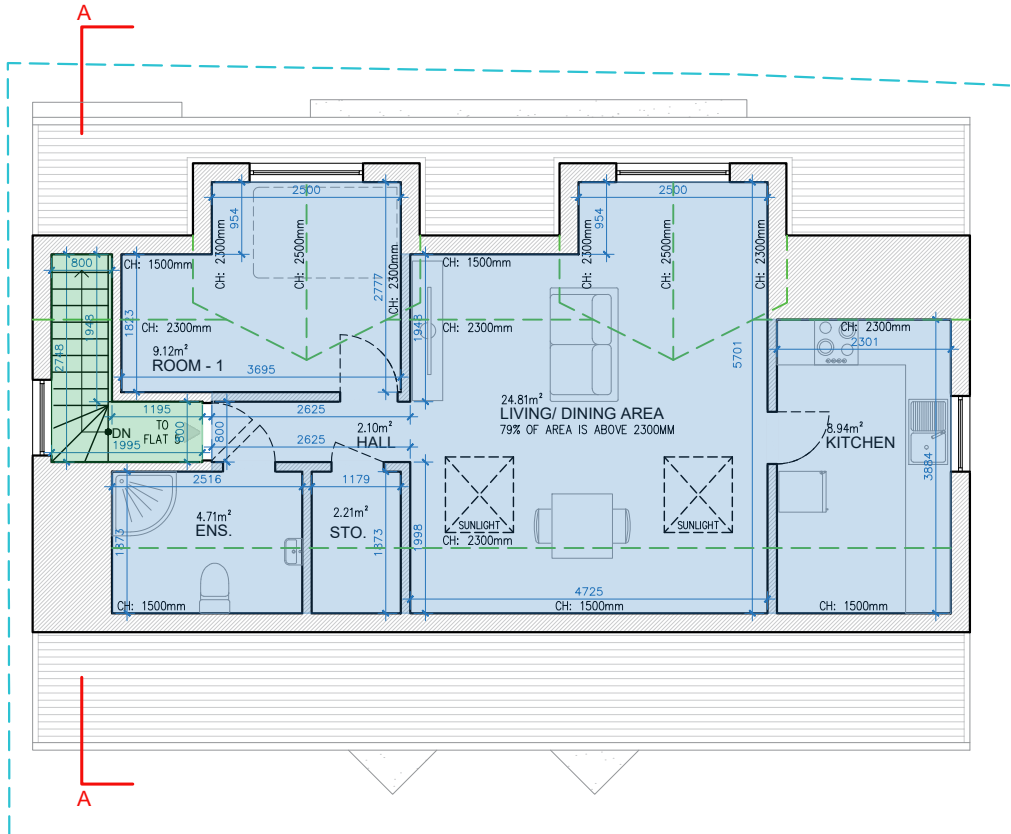

SECOND FLOOR
GIA = 57.54 M²

TOTAL FLAT 5 PROPOSED GIA = 53.73 M²

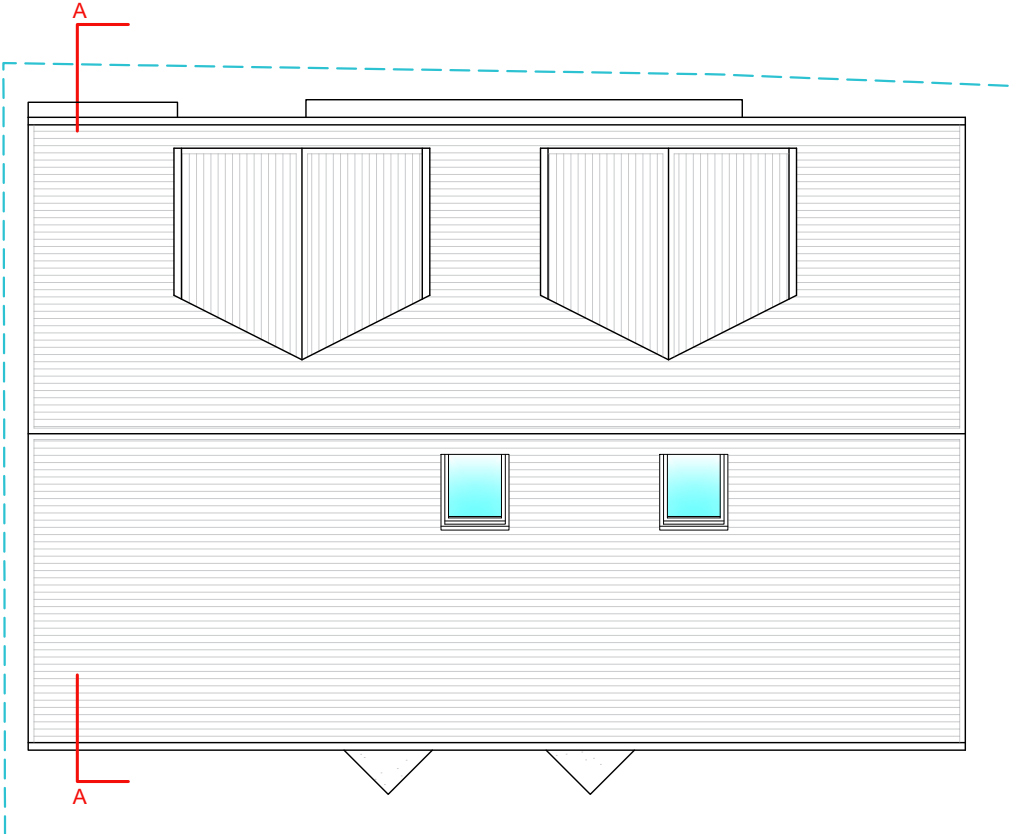

ROOF PLAN

TOTAL PROPOSED GIA = 212.11 M²



Written dimensions to be taken in preferences to scaled dimensions. The Contractor is responsible for checking all dimensions before work starts.

All work is to be carried out to the requirements, and to the satisfaction of the Local Authority.

These drawings are for planning purposes only

Any discrepancies to be brought to the attention of Star Plans Consultants immediately.

Description

Rev	Date	Description	by	chk



76 Steli Ave. Canvey Island SS8 9QF
01268 914 125 • info@starplans.co.uk


Architecture | Planning

Client


Project

Title
Proposed Floor Plan and Roofplan

Date:	04.05.2026	Rev:
Scale:	1:100@A3	---
Drawing No.	P002	---

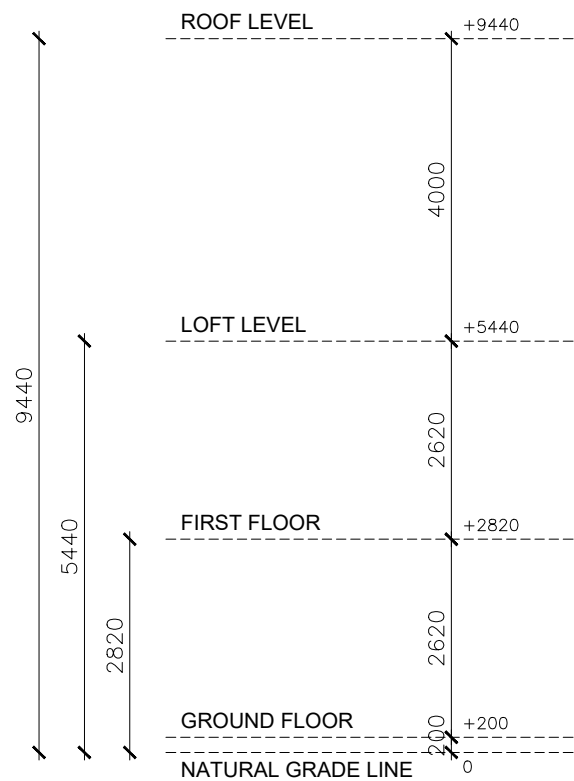

NORTH-WEST ELEVATION (FRONT VIEW)

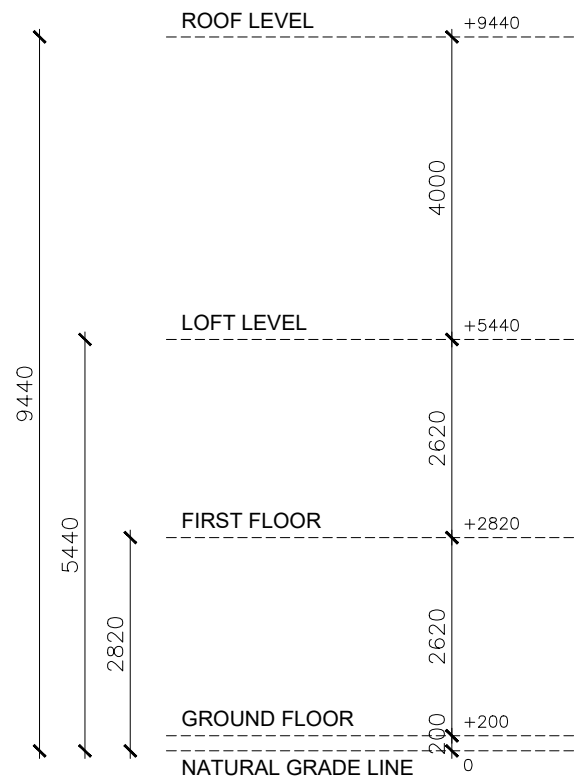

SOUTH-EAST ELEVATION (REAR VIEW)



Written dimensions to be taken in preferences to scaled dimensions. The Contractor is responsible for checking all dimensions before work starts.

All work is to be carried out to the requirements, and to the satisfaction of the Local Authority.

These drawings are for planning purposes only

Any discrepancies to be brought to the attention of Star Plans Consultants immediately.

Description

Rev	Date	Description	by	chk



76 Steli Ave. Canvey Island SS8 9QF
01268 914 125 • info@starplans.co.uk


Architecture | Planning

Client


Project

Title
Proposed Front and Rear Elevation

Date:	07.05.2026	Rev:
Scale:	1:100@A3	---
Drawing No.	P003	---

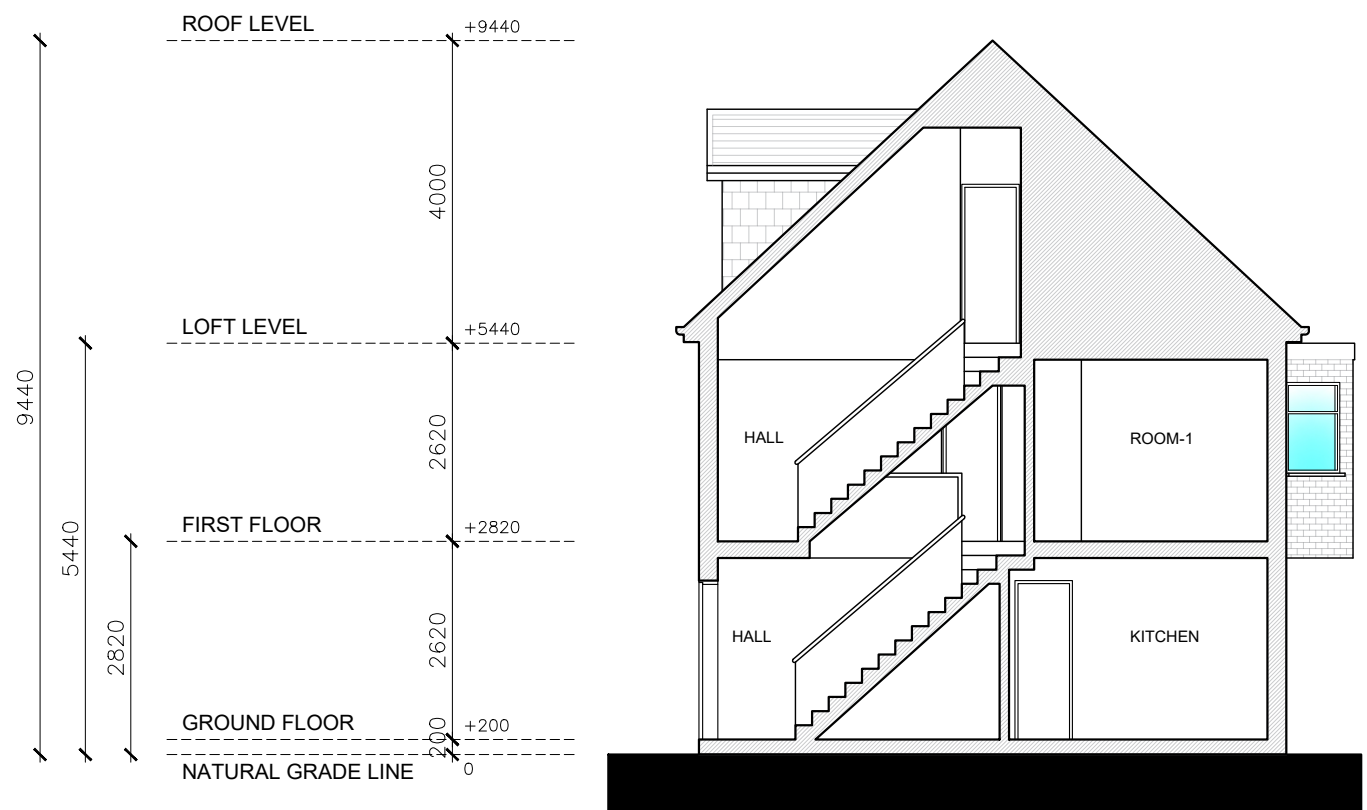

SECTION A-A

 

Written dimensions to be taken in preferences to scaled dimensions. The Contractor is responsible for checking all dimensions before work starts.

All work is to be carried out to the requirements, and to the satisfaction of the Local Authority.
These drawings are for planning purposes only

Any discrepancies to be brought to the attention of Star Plans Consultants immediately.

Description					
Rev	Date	Description	by	chk	



where millimeters matter

76 Steli Ave. Canvey Island SS8 9QF
01268 914 125 • info@starplans.co.uk

Architecture | Planning

Client		
Project		
Title Proposed Section		
Date:	07.05.2026	Rev: --- ---
Scale:	1:100@A3	
Drawing No.	P005	