





OS Map



 Property Boundary

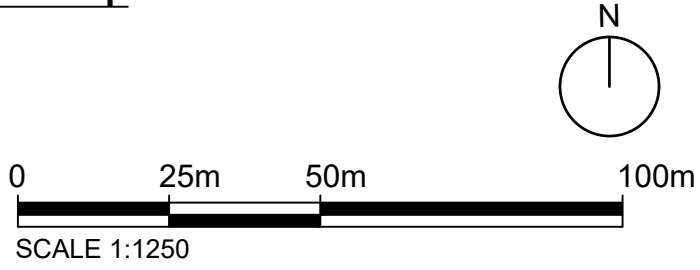

Location Plan

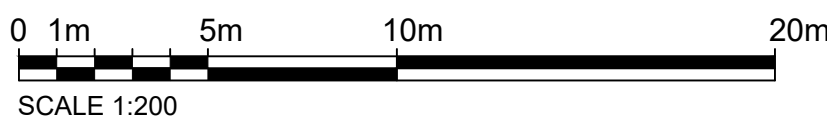

Written dimensions to be taken in preferences to scaled dimensions. The Contractor is responsible for checking all dimensions before work starts.

All work is to be carried out to the requirements, and to the satisfaction of the Local Authority.

These drawings are for planning purposes only

Any discrepancies to be brought to the attention of Star Plans Consultants immediately.

Description

Rev	Date	Description	by	chk



where millimeters matter

76 Steli Ave. Canvey Island SS8 9QF
01268 914 125 • info@starplans.co.uk

Architecture | Planning



Client	
Project	
UK	
Title	
Proposed OS - Location Plans	
Date: 26.01.2026	Rev:
Scale: 1:200 / 1:1250 @A3	
Drawing No. LP001	

Total proposed areas
shown in color = 104.48 M²

Property Boundary

Area Calculation Boundary


Headroom Height

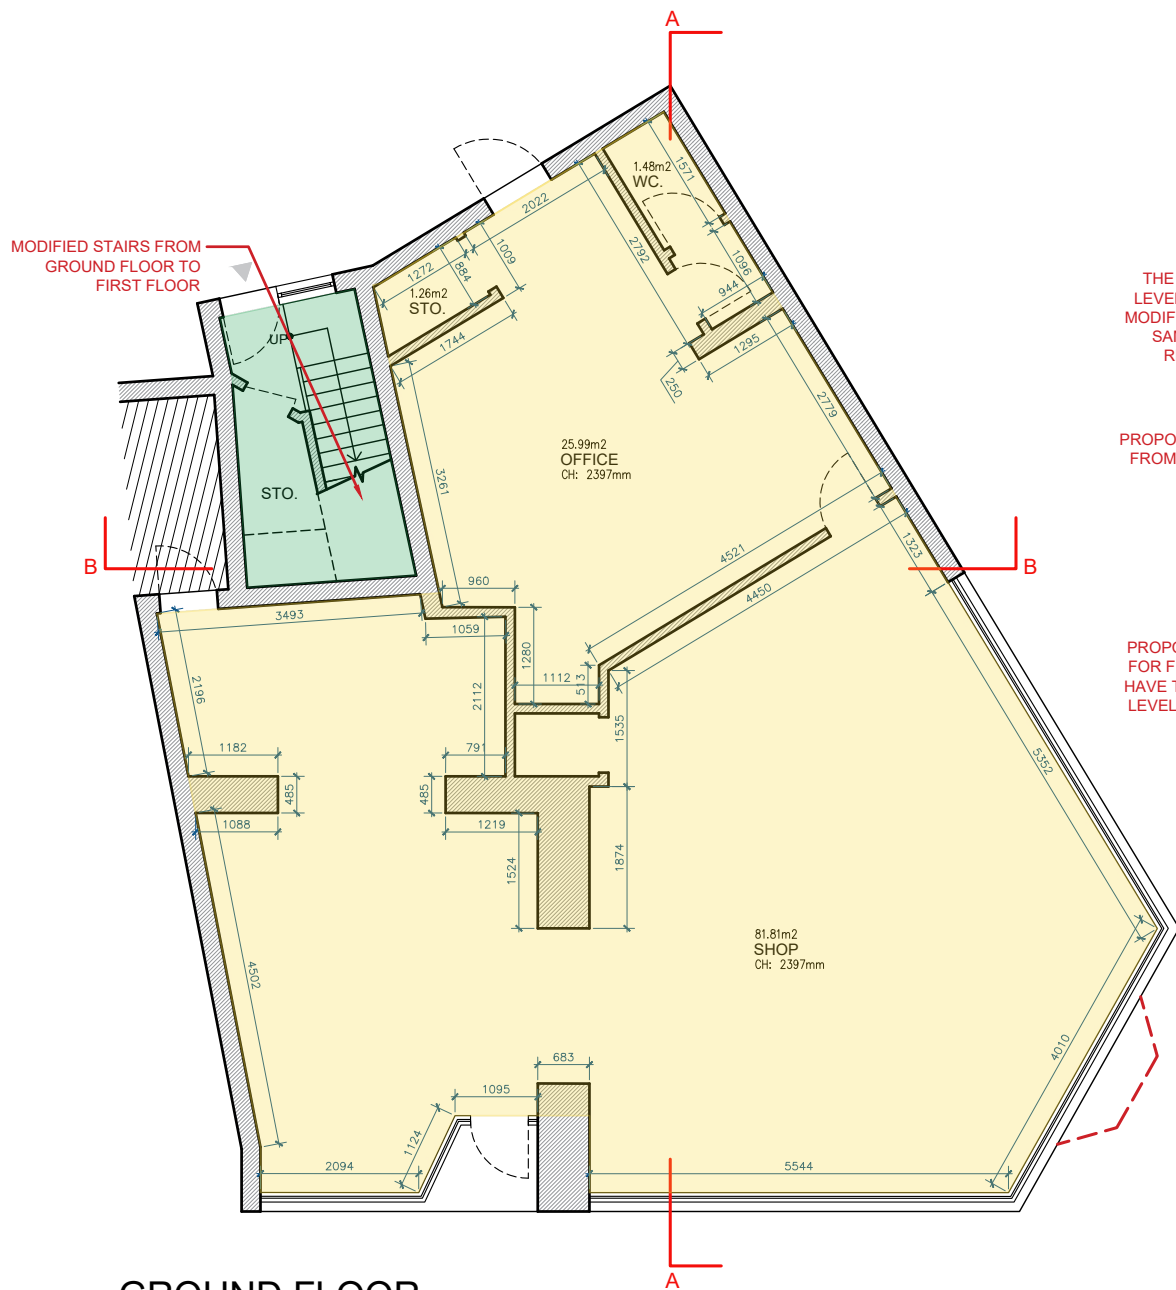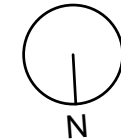

GROUND FLOOR

RETAIL GIA = 117.81 m²

COMMUNAL GIA = 7.41m²

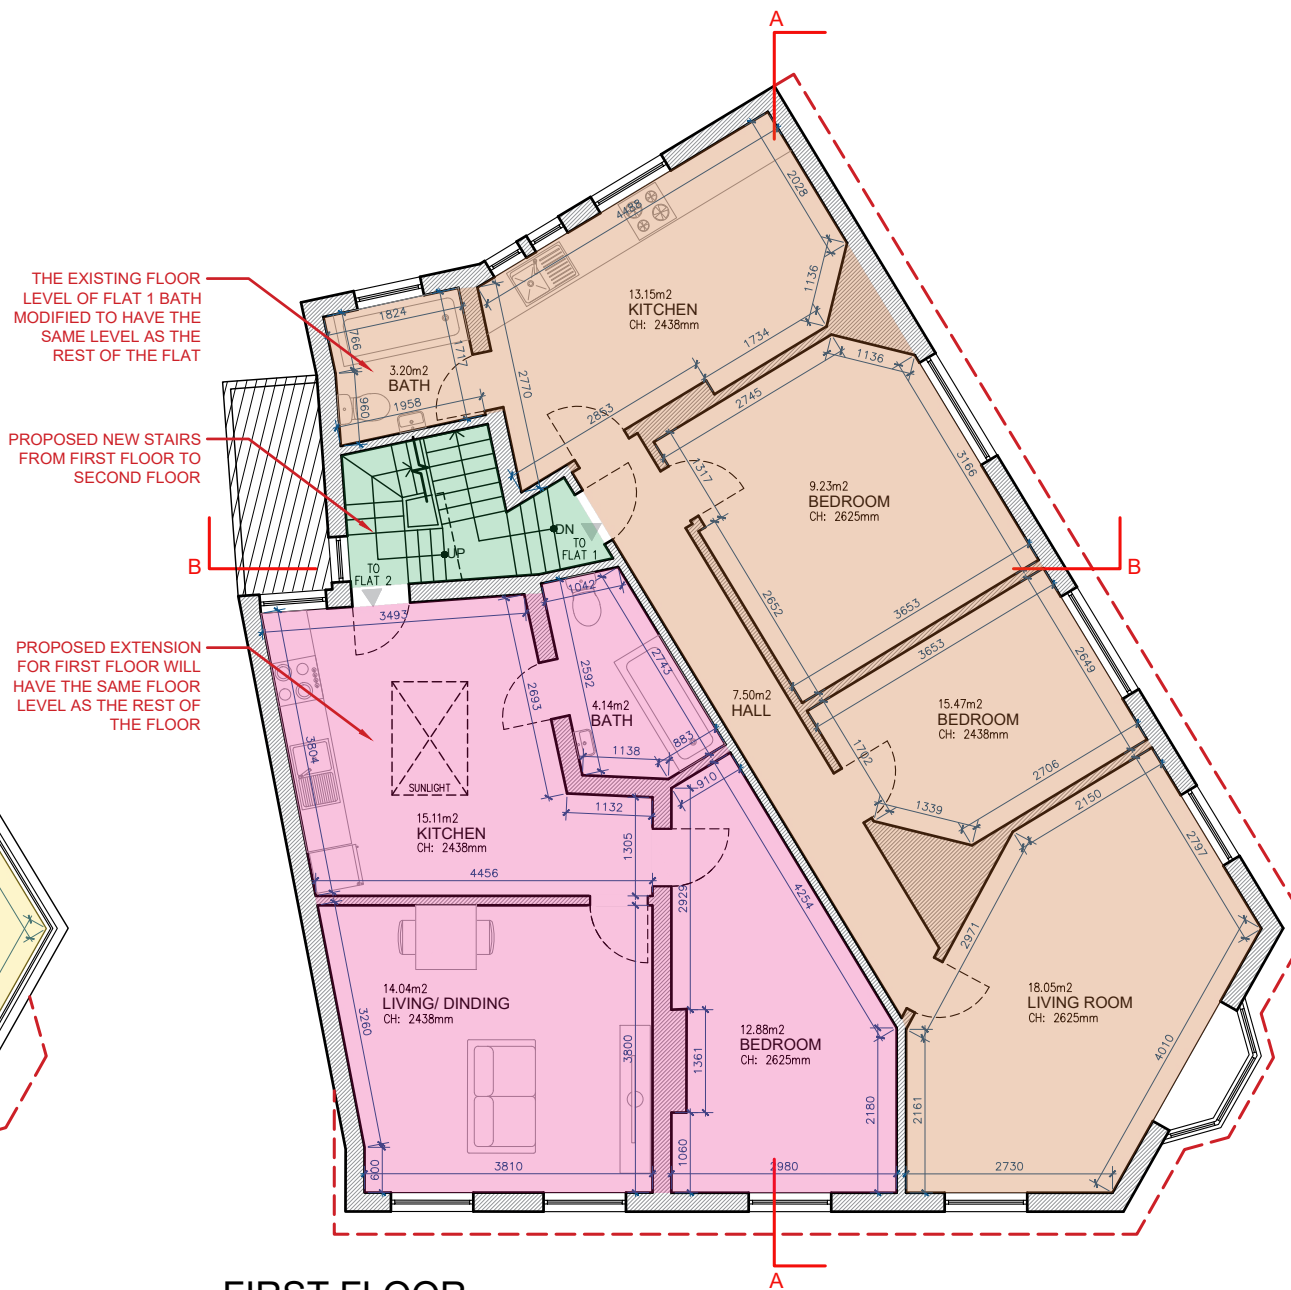

FIRST FLOOR

COMMUNAL AREA GIA = 5.10 m²

FLAT 1 GIA = 70.20 m²

FLAT 2 GIA = 50.80 m²

TOTAL RETAIL GIA = 117.81 M²

TOTAL FLAT 1 GIA = 70.21 M²

TOTAL FLAT 2 GIA = 50.82 M²

TOTAL FLAT 3 GIA = 66.20 M²


TOTAL COMMUNAL AREA GIA = 16.51 M²

TOTAL EXISTING GIA = 221.67 M²

TOTAL PROPOSED GIA = 104.48 M²

NEW TOTAL GIA = 326.15 M²

Drawings for Planning Purpose Only. Shall not be used for Structural Purposes.

 

Written dimensions to be taken in preferences to scaled dimensions. The Contractor is responsible for checking all dimensions before work starts.

All work is to be carried out to the requirements, and to the satisfaction of the Local Authority. These drawings are for planning purposes only

Any discrepancies to be brought to the attention of Star Plans Consultants immediately.

Description

Rev	Date	Description	by	chk



76 Steli Ave. Canvey Island SS8 9QF
01268 914 125 • info@starplans.co.uk

Architecture | Planning

Client

Project

UK

Title
Proposed Ground and First Floor Plans

Date: 05.02.2026

Scale: 1:100@A3

Drawing No. P001

Rev:



A

Total proposed areas
shown in color = 104.48 M²

Property Boundary

Area Calculation Boundary


Headroom Height

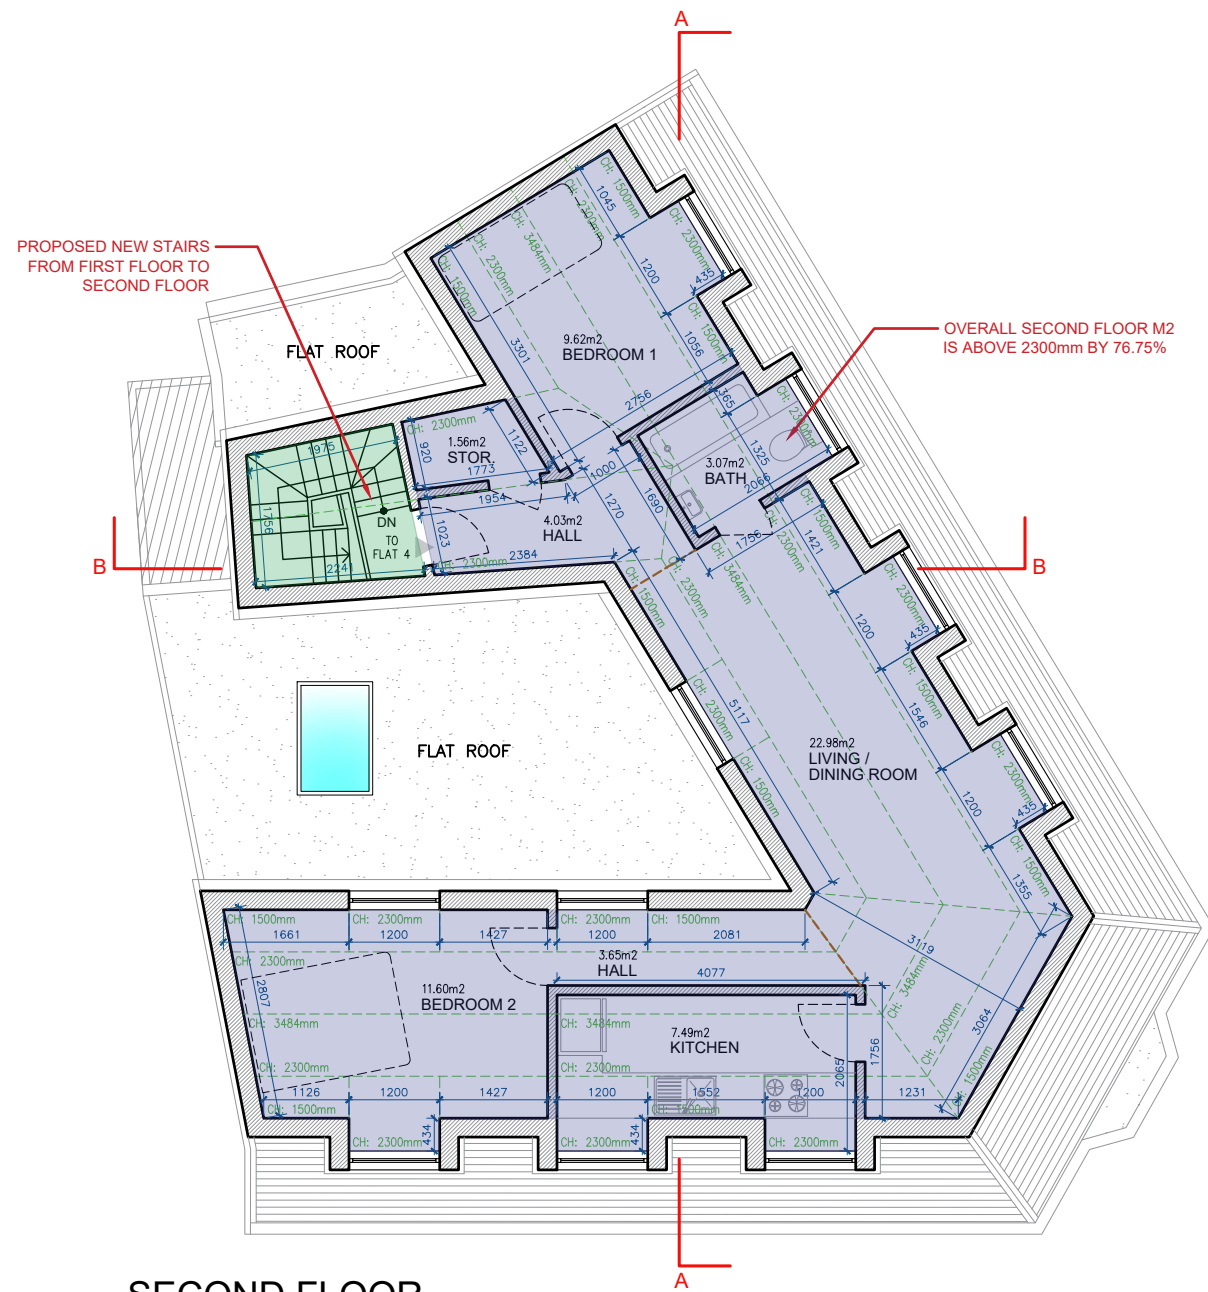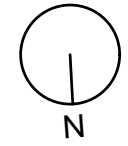

SECOND FLOOR

FLAT 3 GIA = 66.20m²

COMMUNAL AREA GIA = 3.99m²

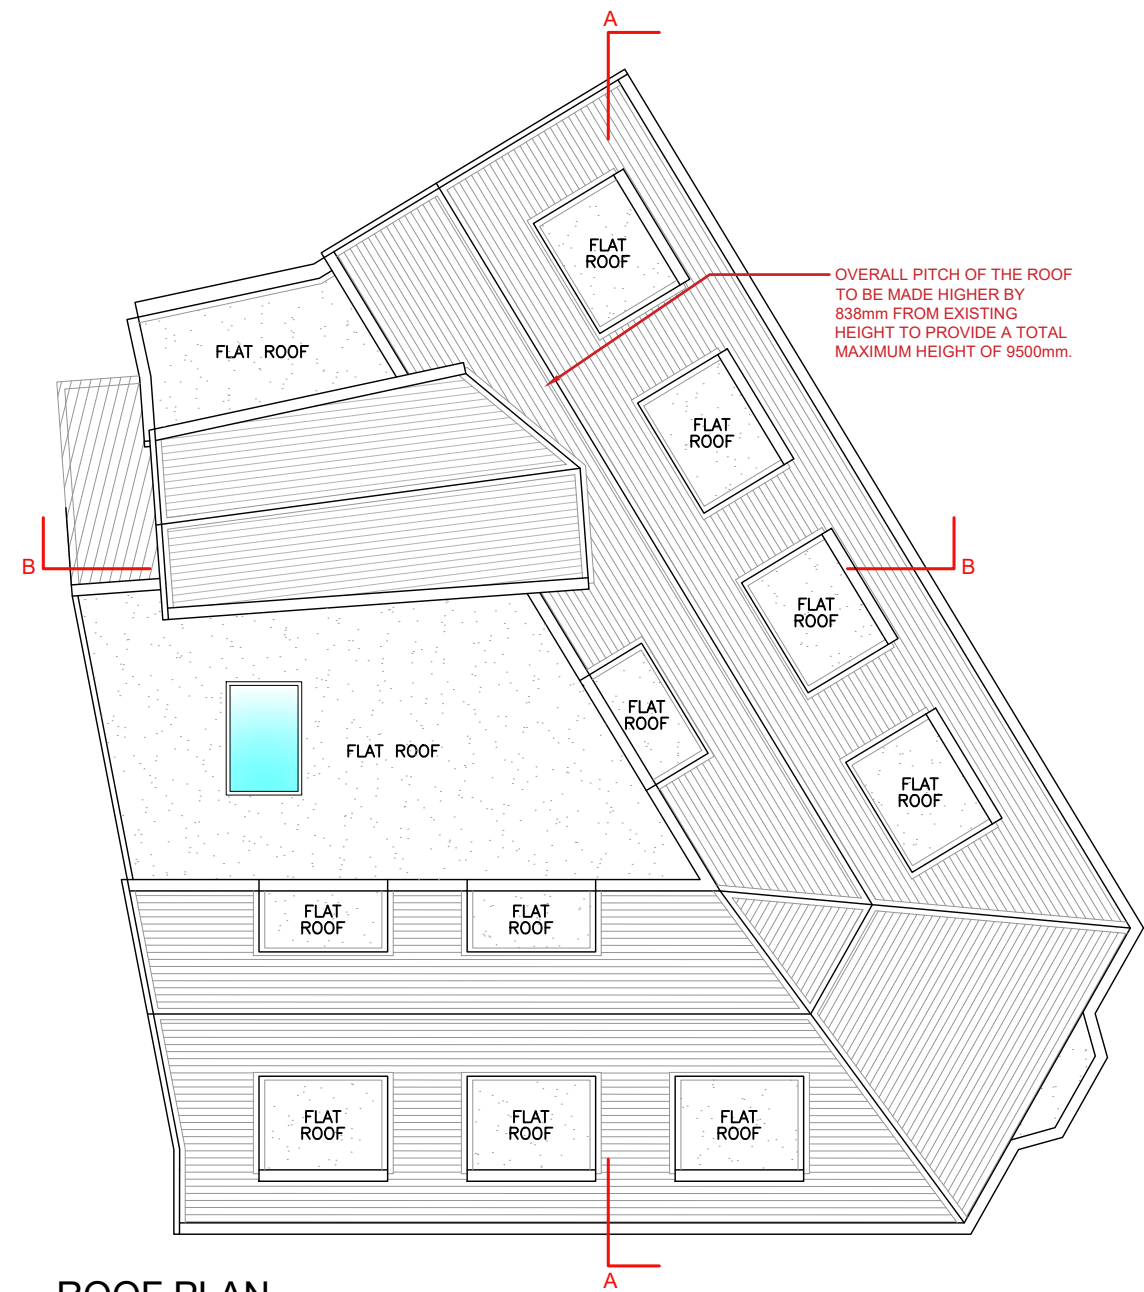

ROOF PLAN

TOTAL RETAIL GIA = 117.81 M²

TOTAL FLAT 1 GIA = 70.21 M²

TOTAL FLAT 2 GIA = 50.82 M²

TOTAL FLAT 3 GIA = 66.20 M²


TOTAL COMMUNAL AREA GIA = 16.51 M²

TOTAL EXISTING GIA = 221.67 M²

TOTAL PROPOSED GIA = 104.48 M²

NEW TOTAL GIA = 326.15 M²

Drawings for Planning Purpose Only. Shall not be used for Structural Purposes.

 

Written dimensions to be taken in preferences to scaled dimensions. The Contractor is responsible for checking all dimensions before work starts.

All work is to be carried out to the requirements, and to the satisfaction of the Local Authority. These drawings are for planning purposes only

Any discrepancies to be brought to the attention of Star Plans Consultants immediately.

Description					
Rev	Date	Description	by	chk	




where millimeters matter


76 Steli Ave. Canvey Island SS8 9QF
01268 914 125 • info@starplans.co.uk

Architecture | Planning

Client	
Project	
UK	
Title	
Proposed Loft Level and Roof Plan	
Date:	05.02.2026
Scale:	1:100@A3
Drawing No.	P002
Rev:	A

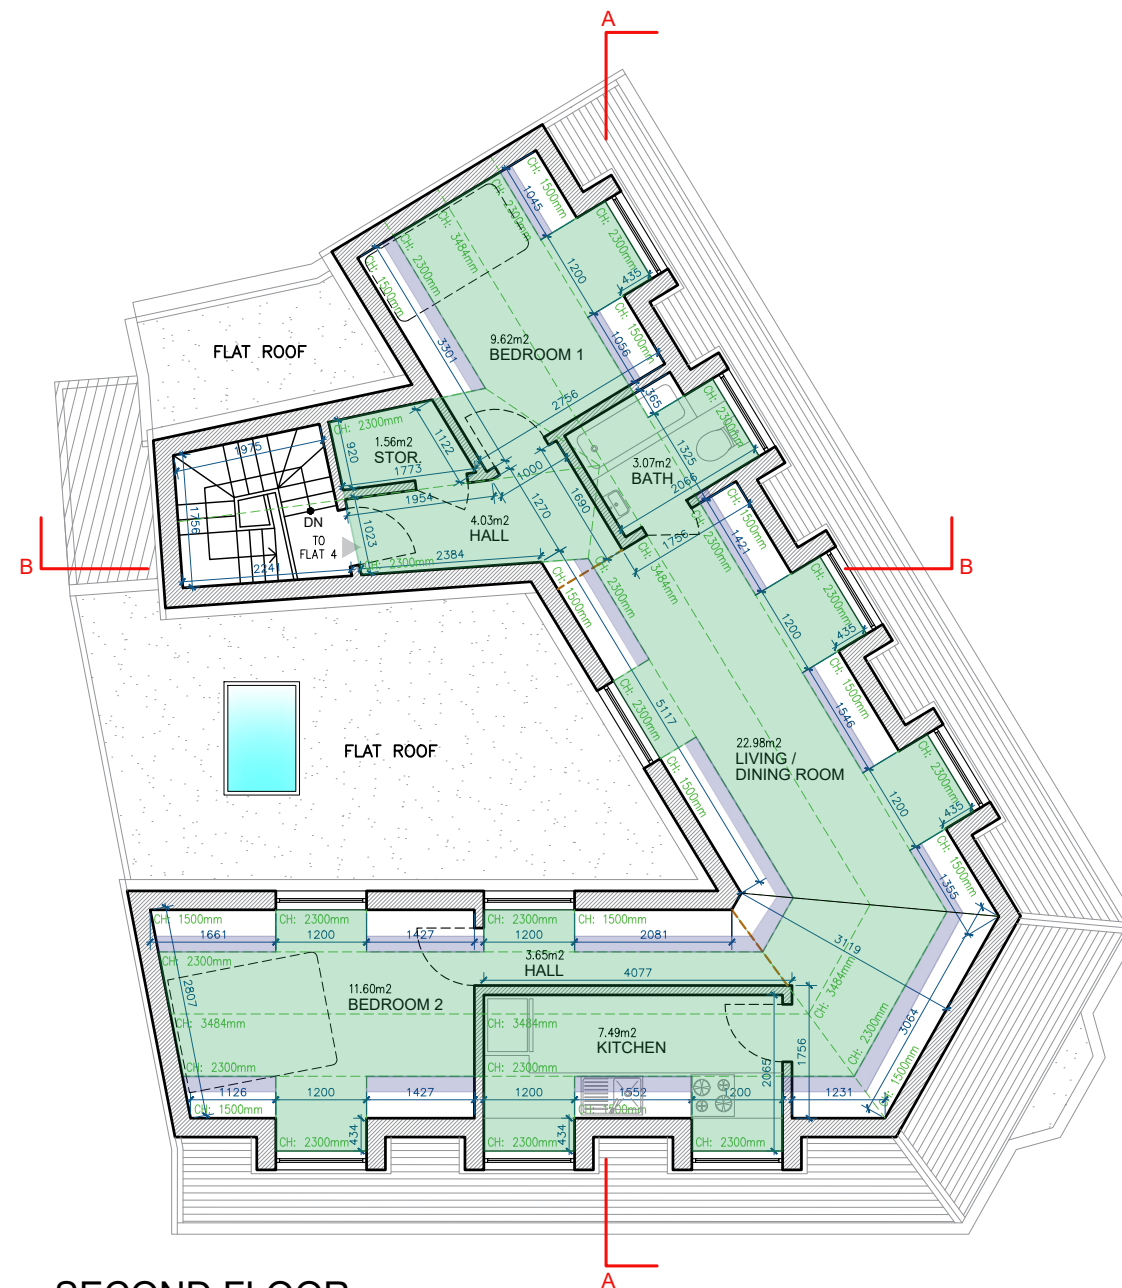

AREAS UNDER 2300mm AND ABOVE
AREAS UNDER 2000mm AND ABOVE

 

All work is to be carried out to the requirements, and to the satisfaction of the Local Authority.
These drawings are for planning purposes only

Any discrepancies to be brought to the attention of
Star Plans Consultants immediately.


Rev	Date	Description	by	chk



Client
Project
UK




Date:	05.02.2026	Rev: A
Scale:	1:100@A3	
Drawing No.	P002b	

— — — —



 


Rev:

Property Boundary

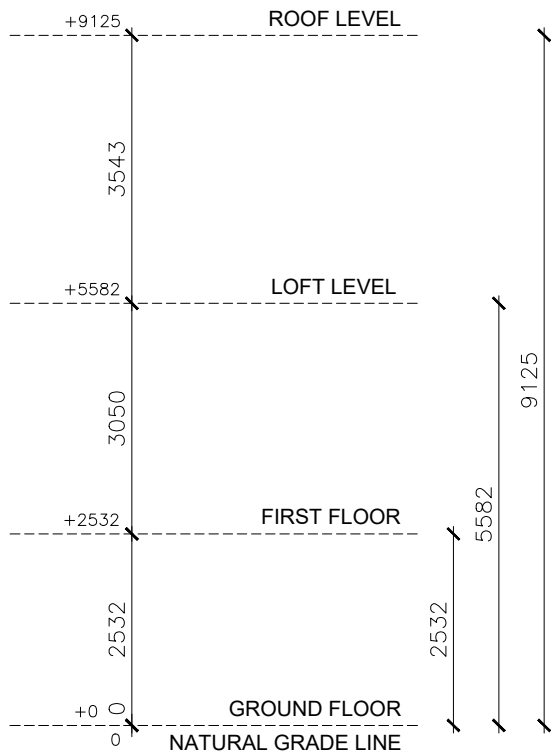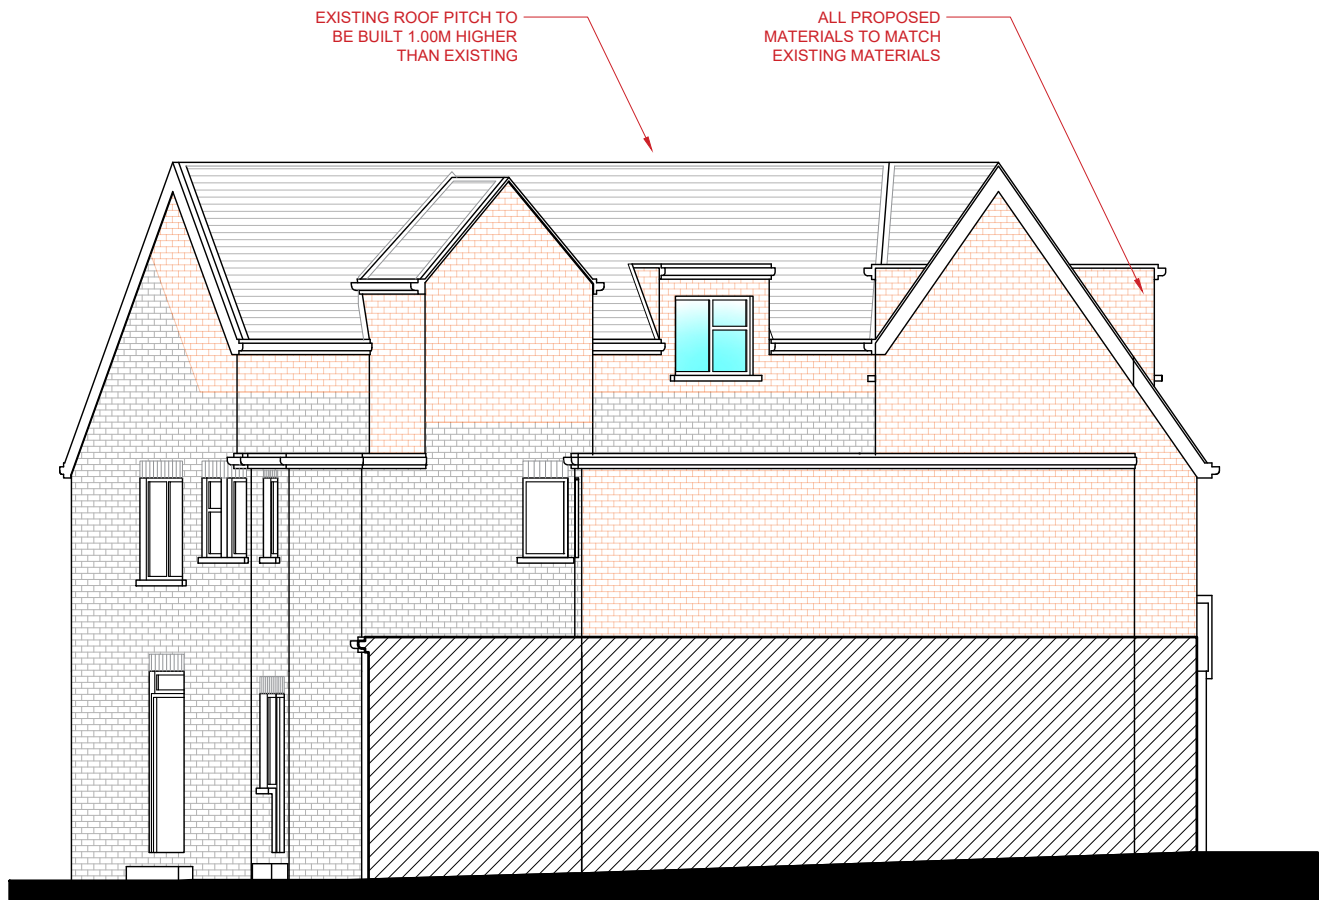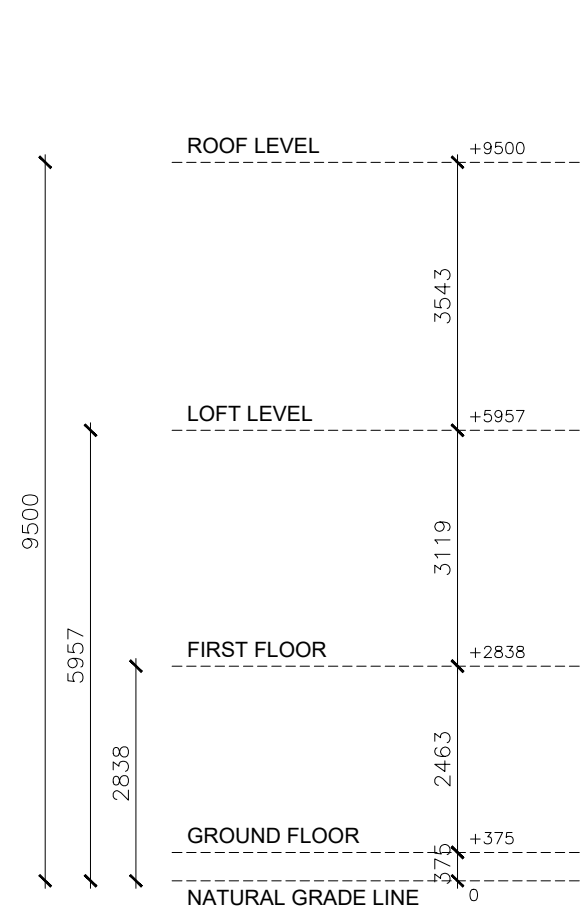

EAST ELEVATION (LEFT SIDE VIEW)

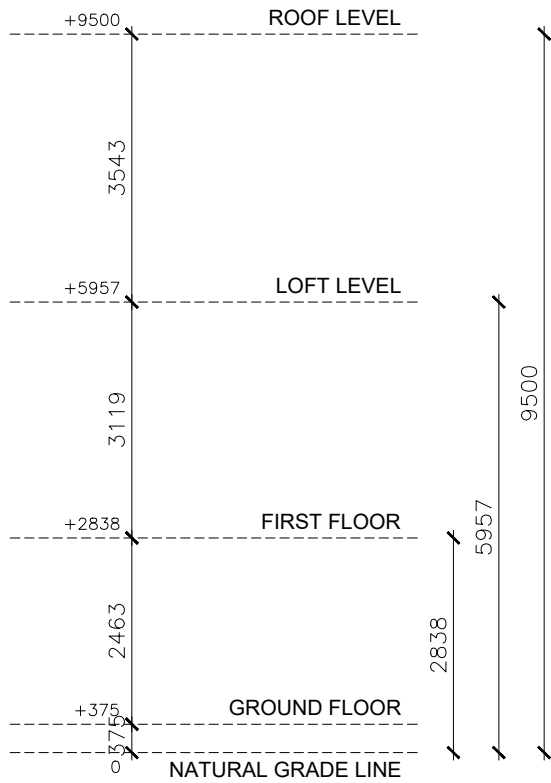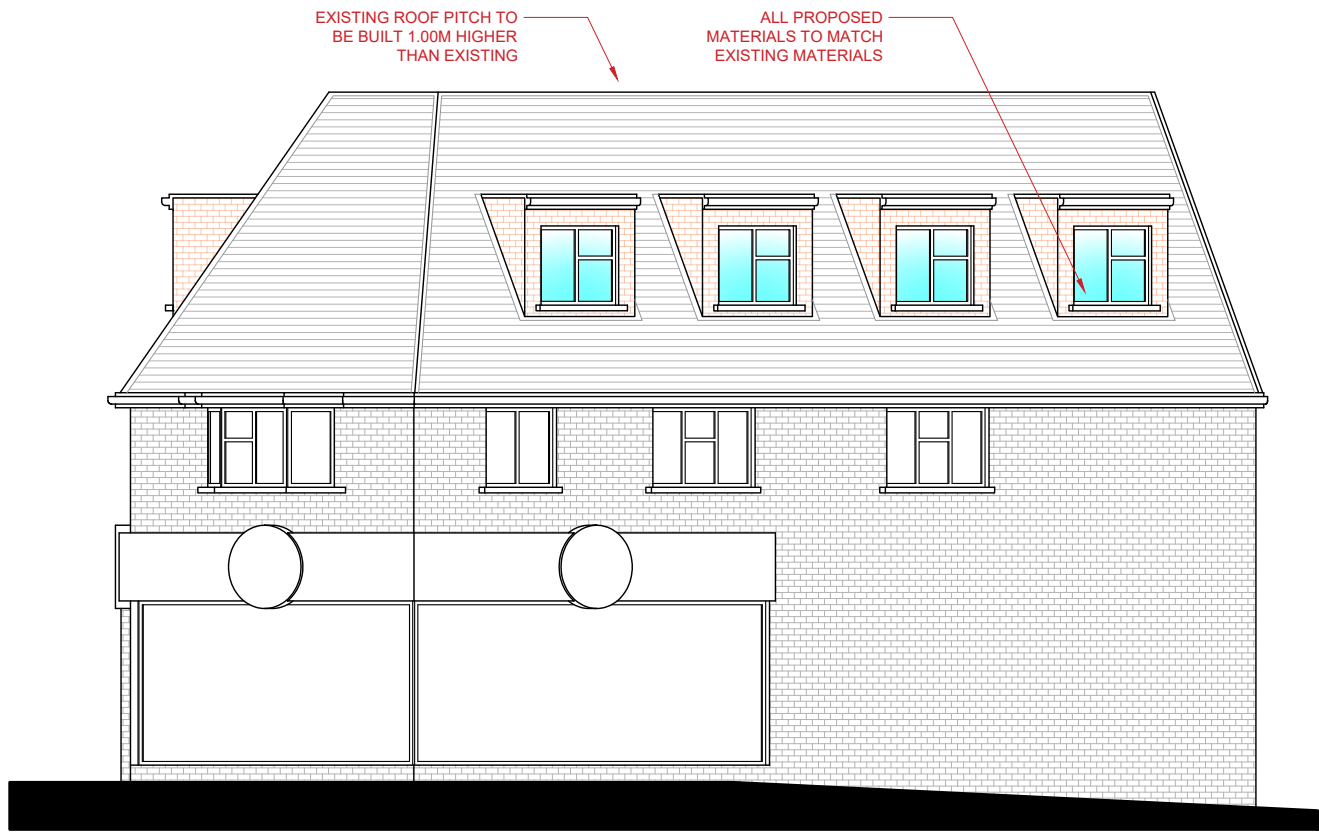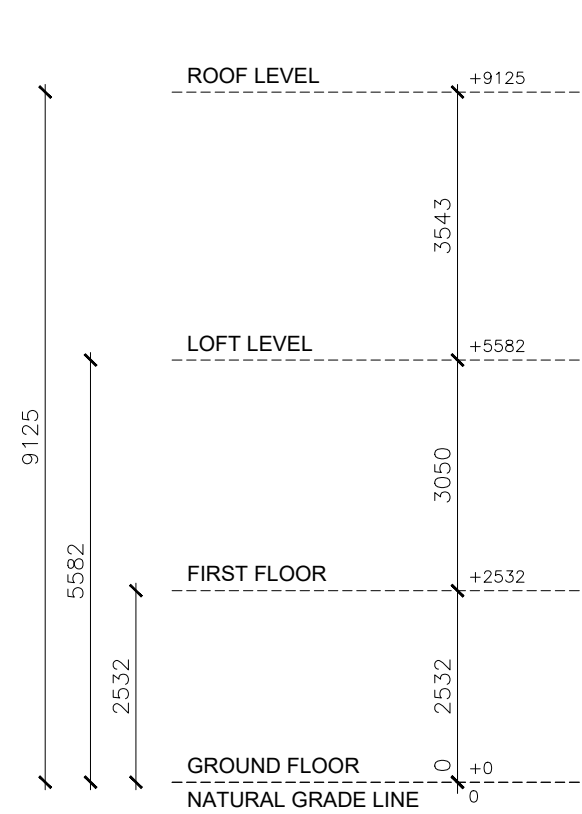

WEST ELEVATION (RIGHT SIDE VIEW)

Drawings for Planning Purpose Only. Shall not be used for Structural Purposes.



Written dimensions to be taken in preferences to scaled dimensions. The Contractor is responsible for checking all dimensions before work starts.

All work is to be carried out to the requirements, and to the satisfaction of the Local Authority. These drawings are for planning purposes only.

Any discrepancies to be brought to the attention of Star Plans Consultants immediately.

Description

Rev	Date	Description	by	chk



76 Steli Ave. Canvey Island SS8 9QF
01268 914 125 • info@starplans.co.uk

Architecture | Planning

Client

Project

UK

Title

Proposed Side Elevations



Date: 26.01.2026

Scale: 1:100@A3




Drawing No. P004

Rev:

Property Boundary

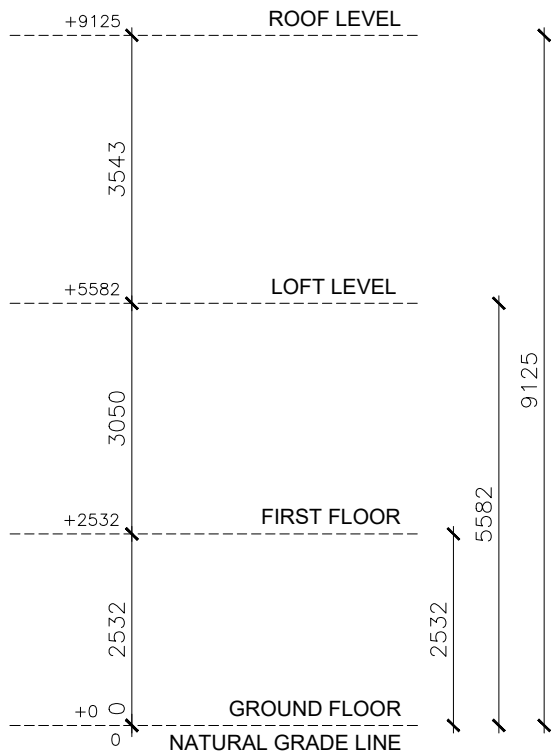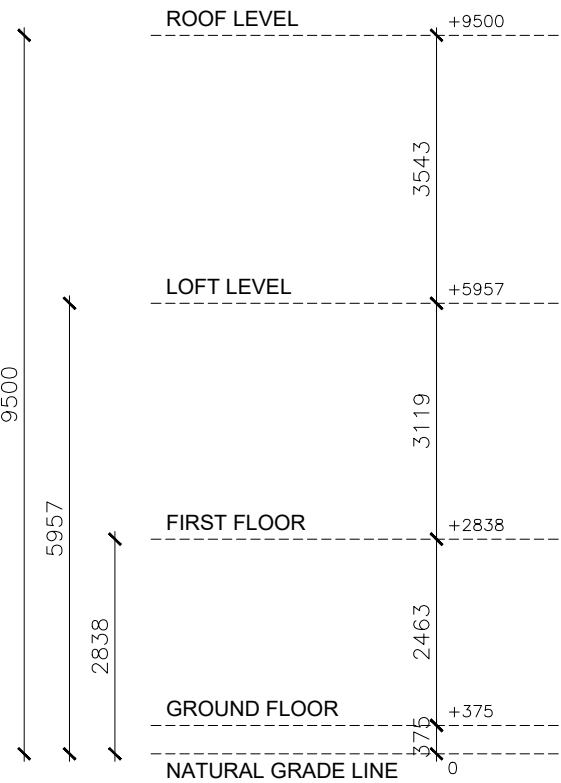

SECTION A-A

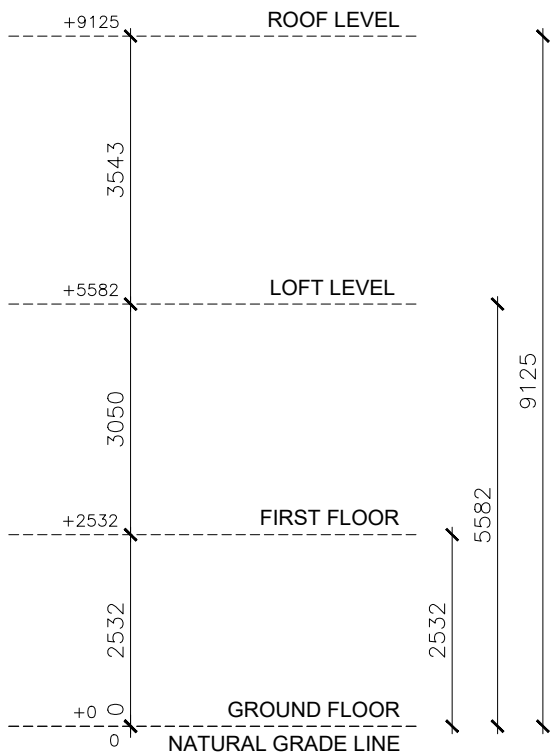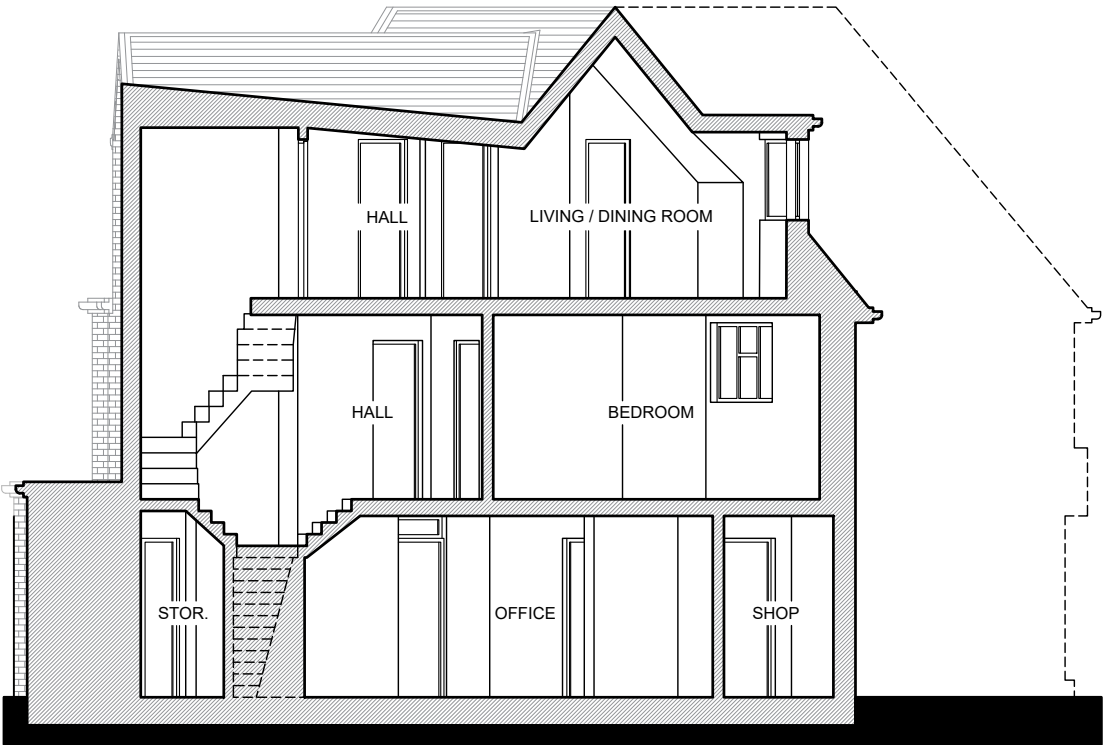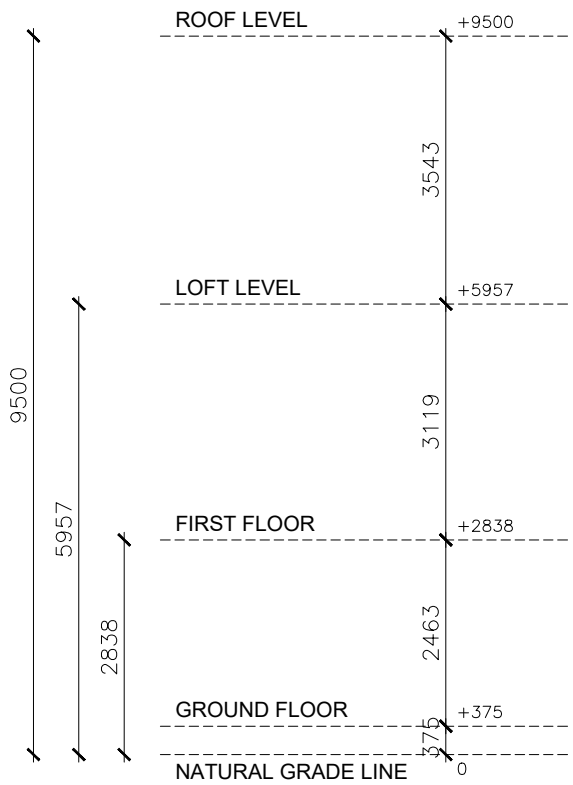

SECTION B-B

Drawings for Planning Purpose Only. Shall not be used for Structural Purposes.



Written dimensions to be taken in preferences to scaled dimensions. The Contractor is responsible for checking all dimensions before work starts.

All work is to be carried out to the requirements, and to the satisfaction of the Local Authority.

These drawings are for planning purposes only

Any discrepancies to be brought to the attention of Star Plans Consultants immediately.

Description

Rev	Date	Description	by	chk



76 Steli Ave. Canvey Island SS8 9QF
01268 914 125 • info@starplans.co.uk

Architecture | Planning

Client

Project

UK

Title

Proposed Sections

Date: 26.01.2026

Scale: 1:100@A3

Drawing No. P005

Rev: