

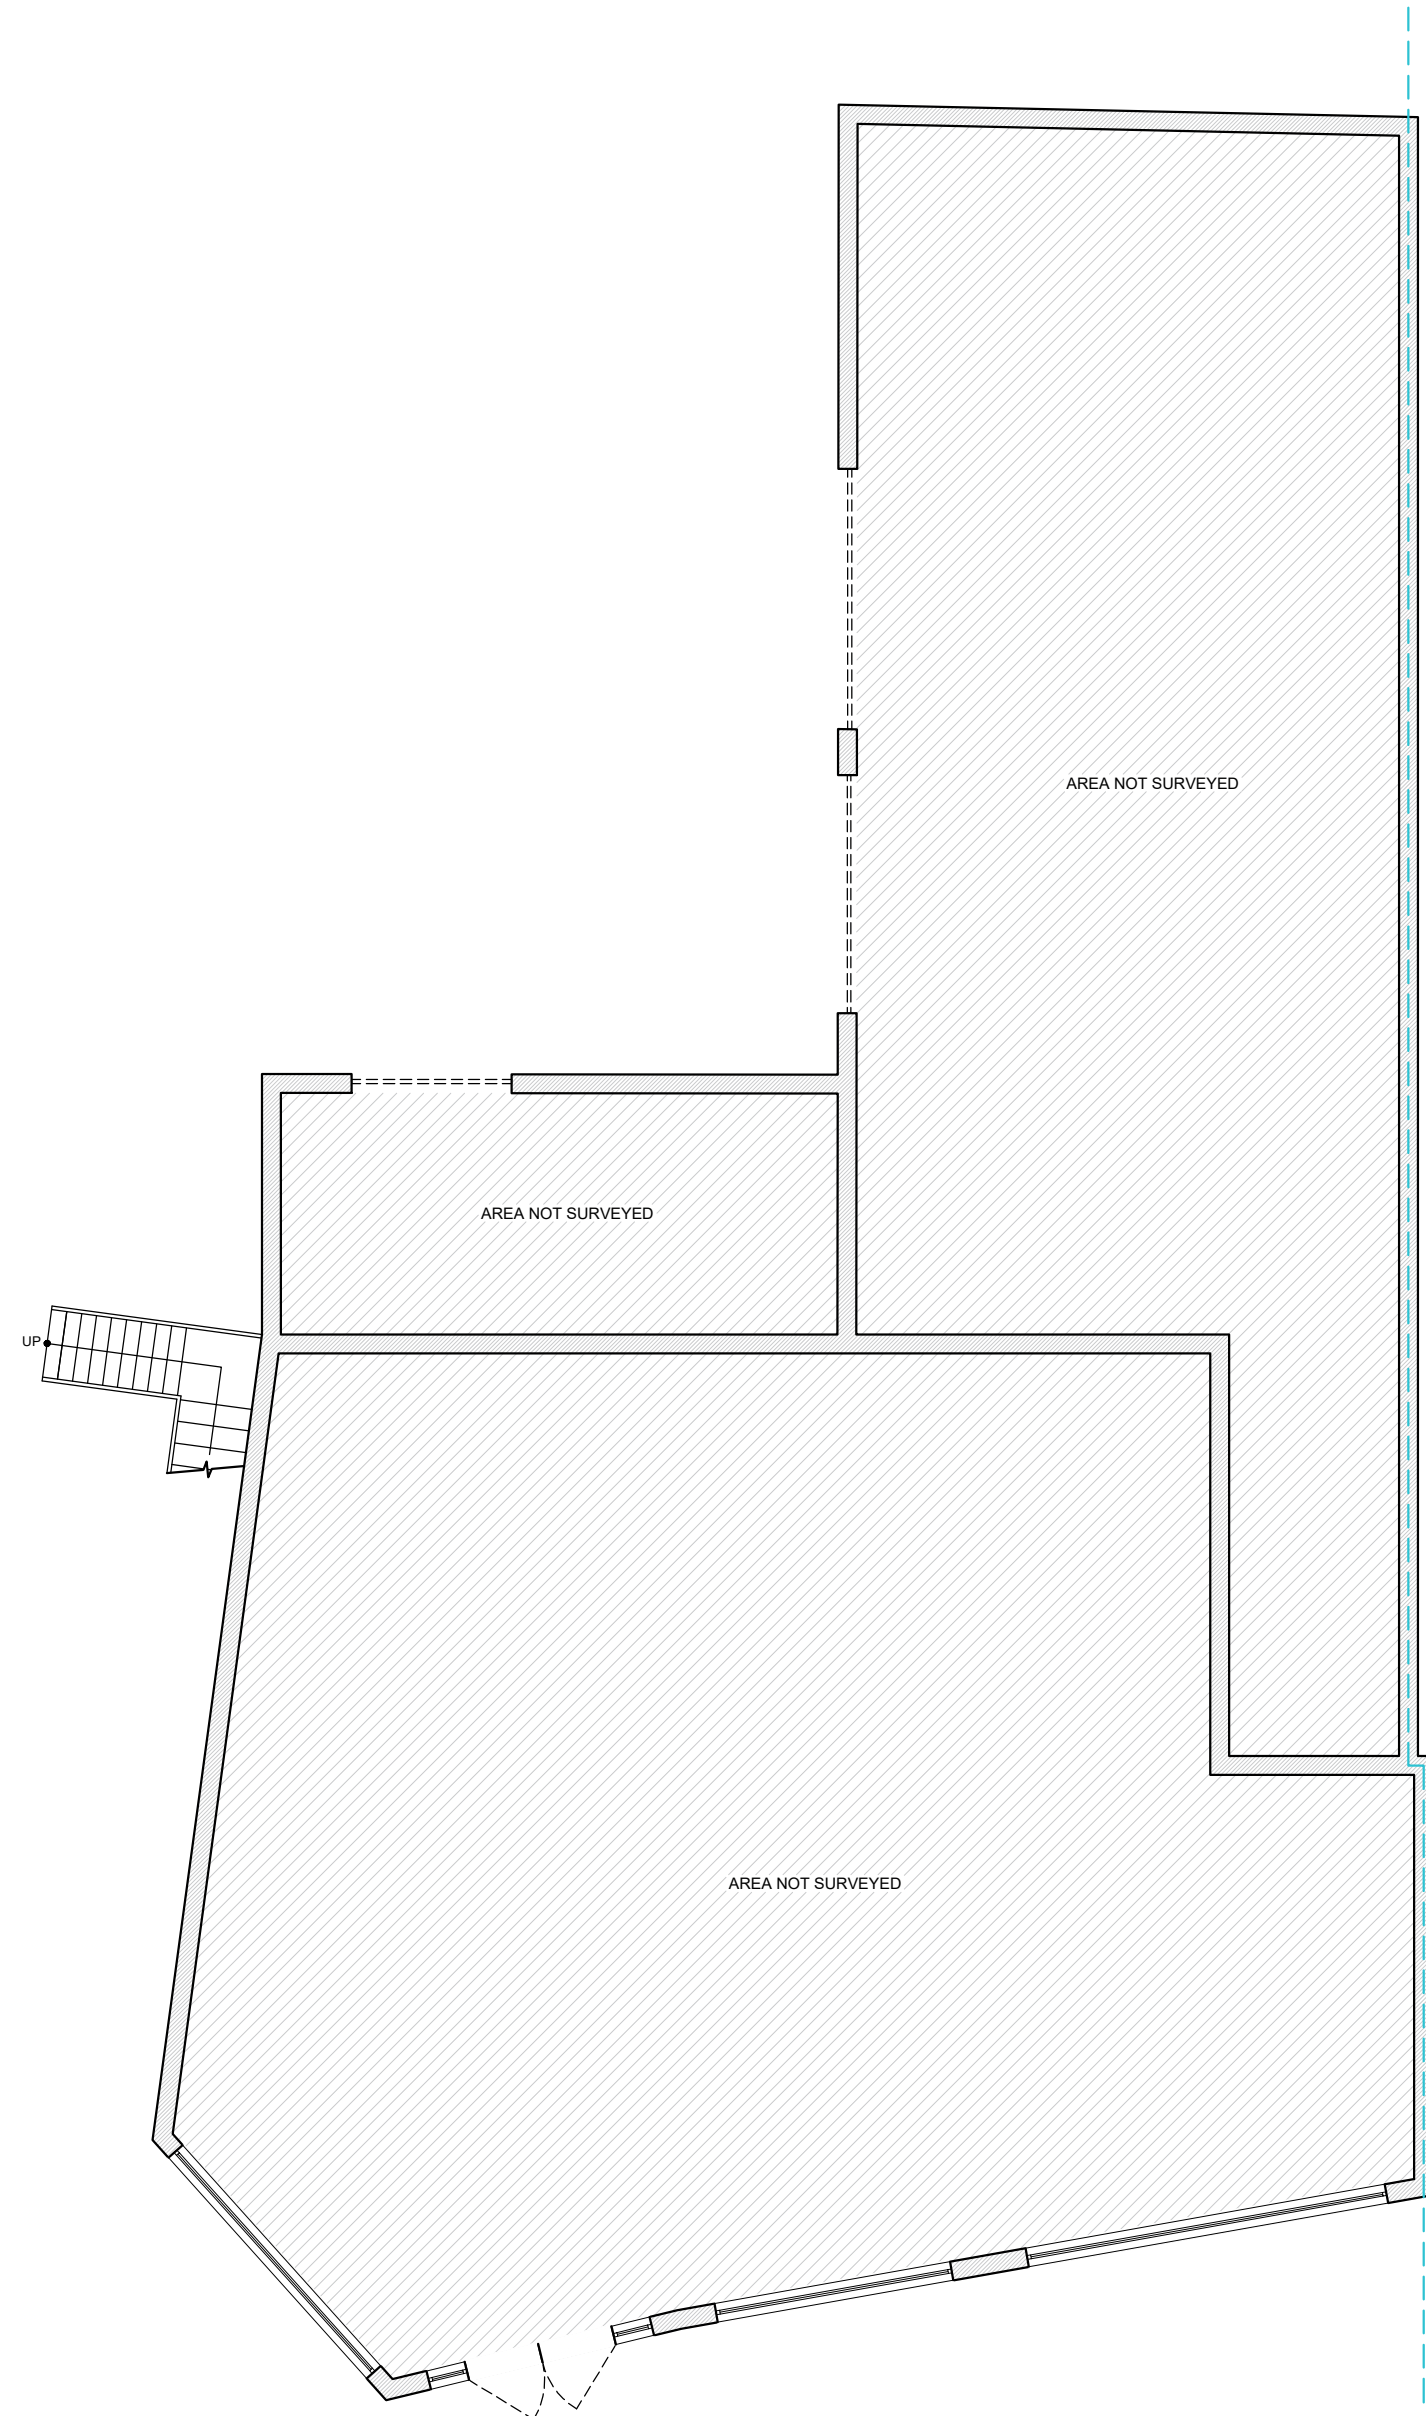


Property Boundary
Headroom Height

 

GROUND FLOOR
GIA = NOT SURVEYED

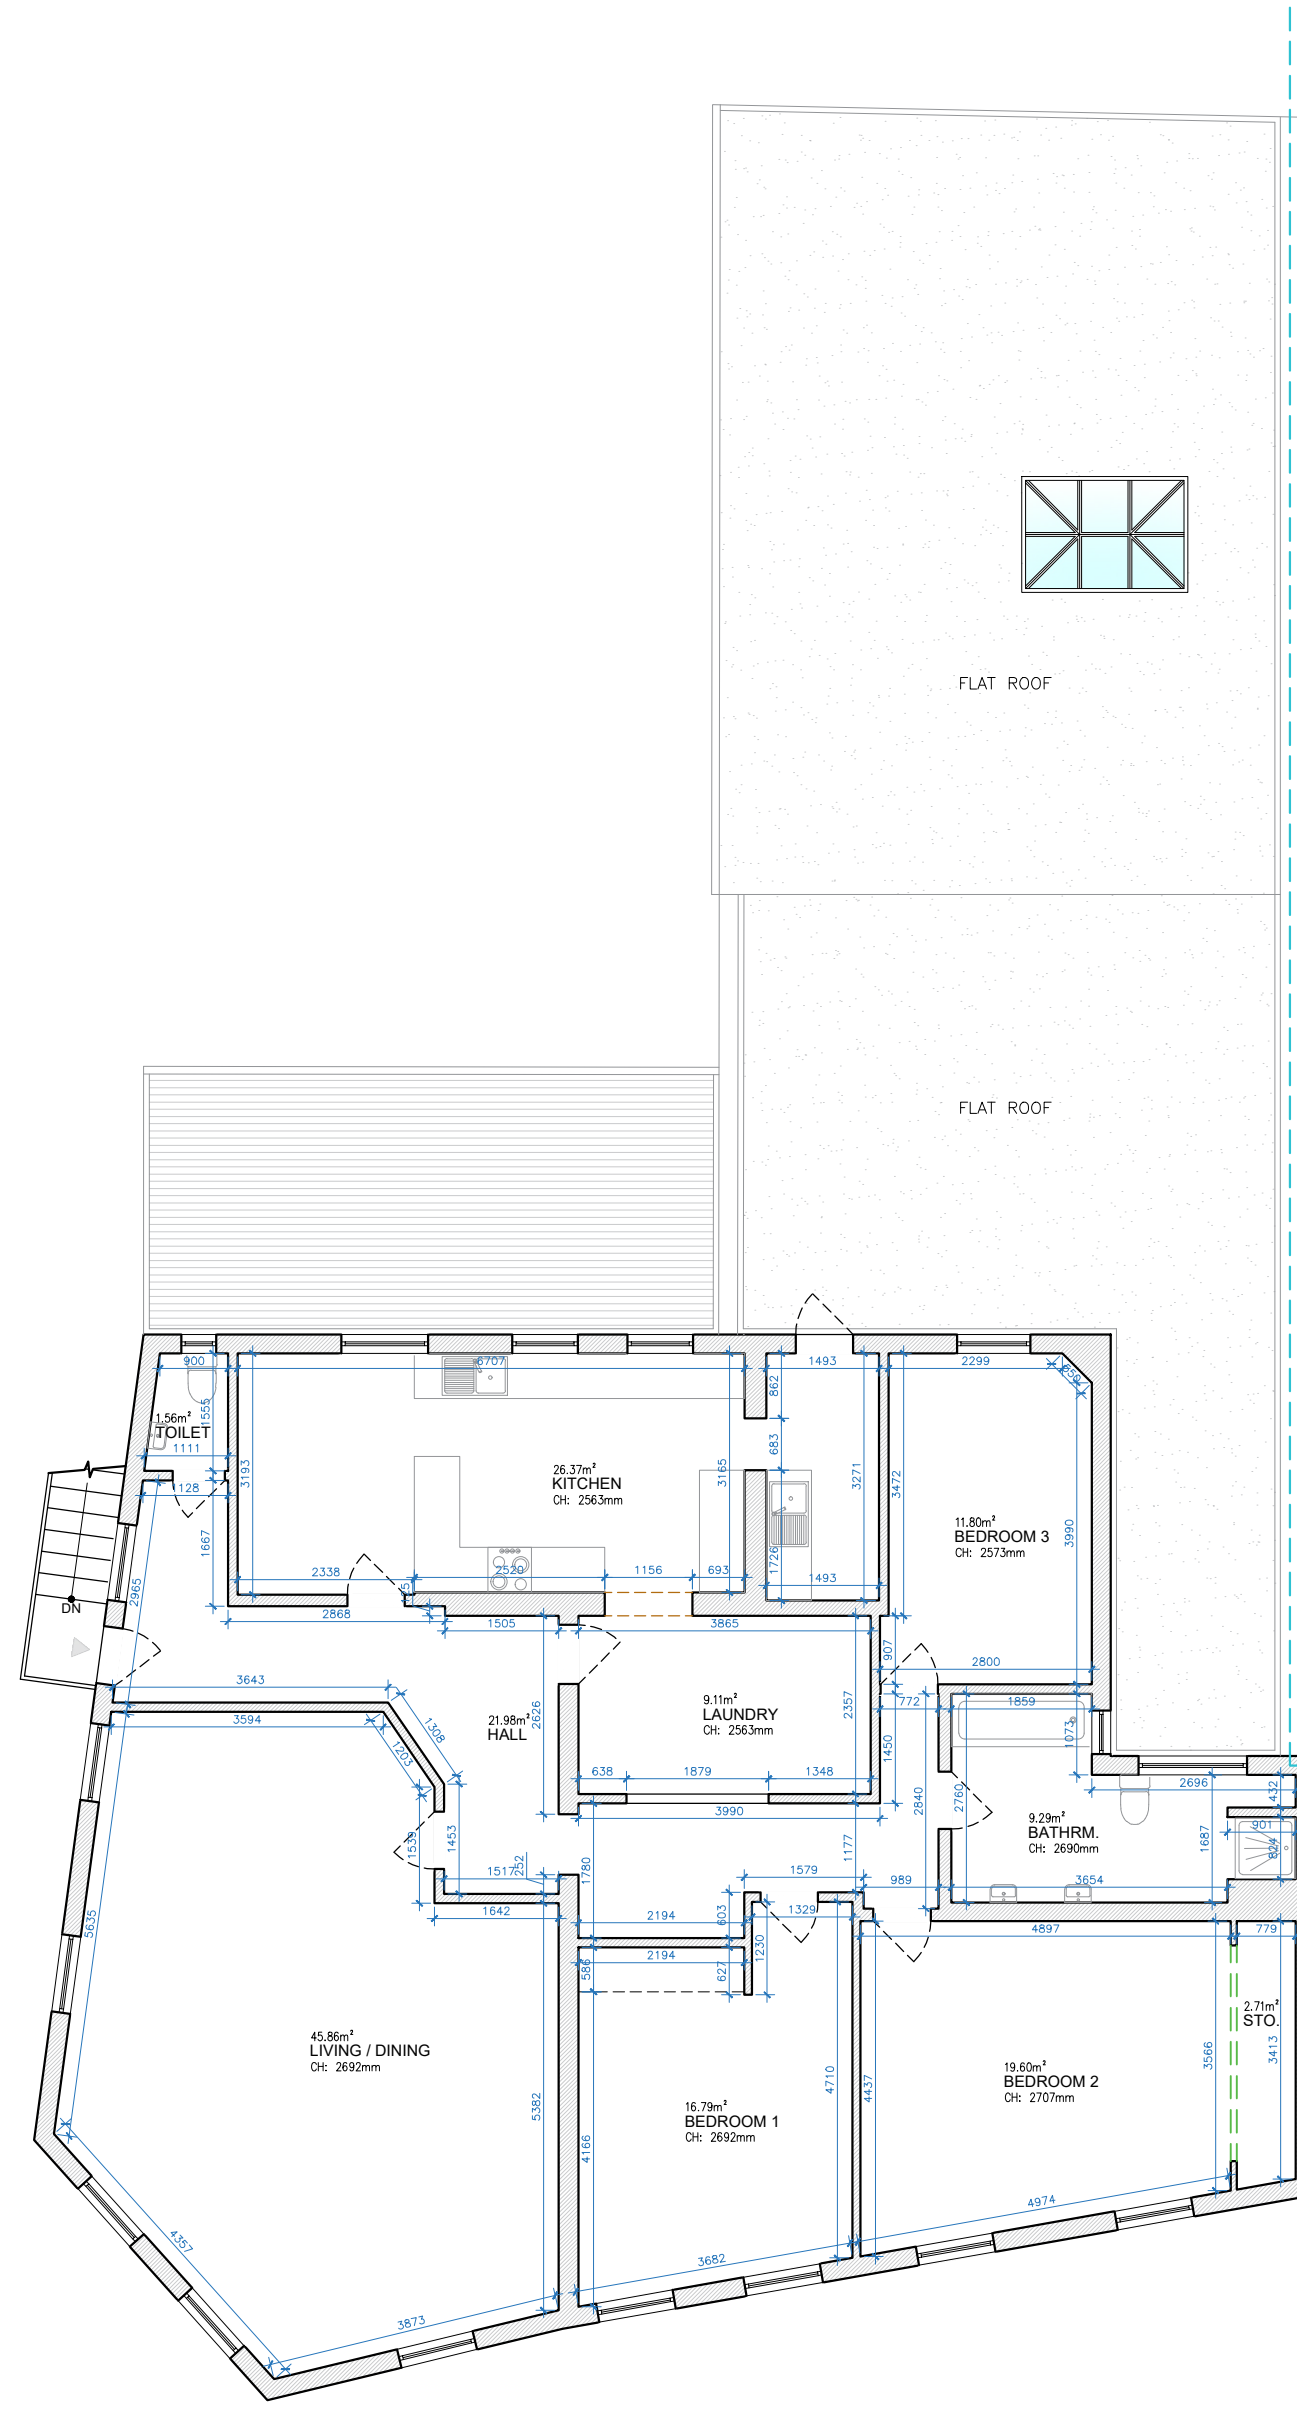


FIRST FLOOR
GIA = 176.69 M²



ROOF LEVEL
LOFT INTERNAL HEIGHT: 2530MM

TOTAL EXISTING GIA = 176.69 M²

 

Written dimensions to be taken in preferences to scaled dimensions. The Contractor is responsible for checking all dimensions before work starts.

All work is to be carried out to the requirements, and to the satisfaction of the Local Authority. These drawings are for planning purposes only.

Any discrepancies to be brought to the attention of Star Plans Consultants immediately.

Description

Rev	Date	Description	by	chk



76 Steti Ave. Canvey Island SS8 9QF
01268 914 125 • info@starplans.co.uk

Architecture | Planning

Client

Project

Title
Existing Floor Plans and Roof Plan

Date:	17.07.2026	Rev:	
Scale:	1:100@A1		
Drawing No.	E001		