

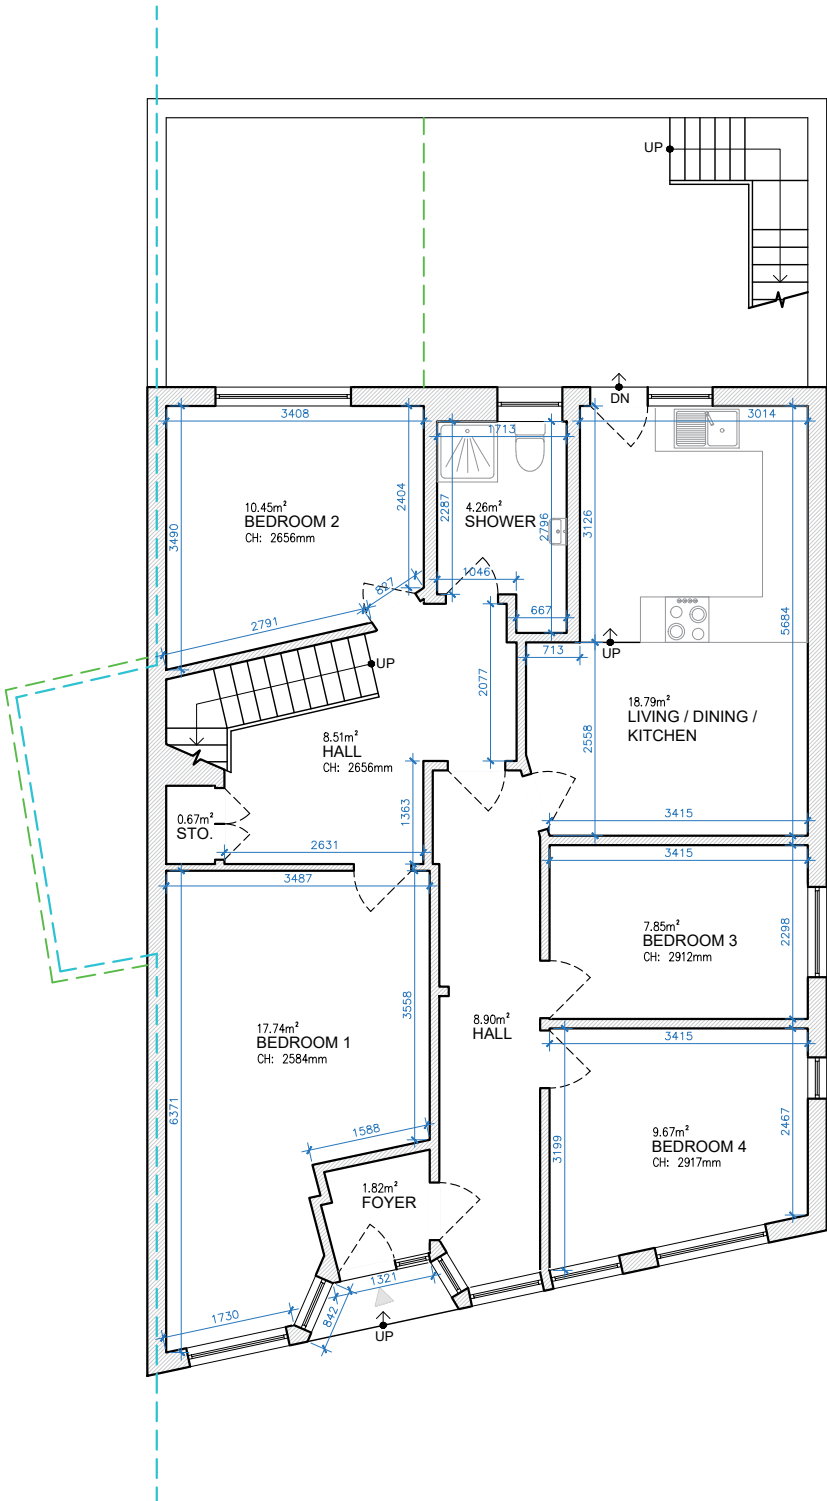


Property Boundary
Headroom Height

 

GROUND FLOOR
GIA = 97.37 M²

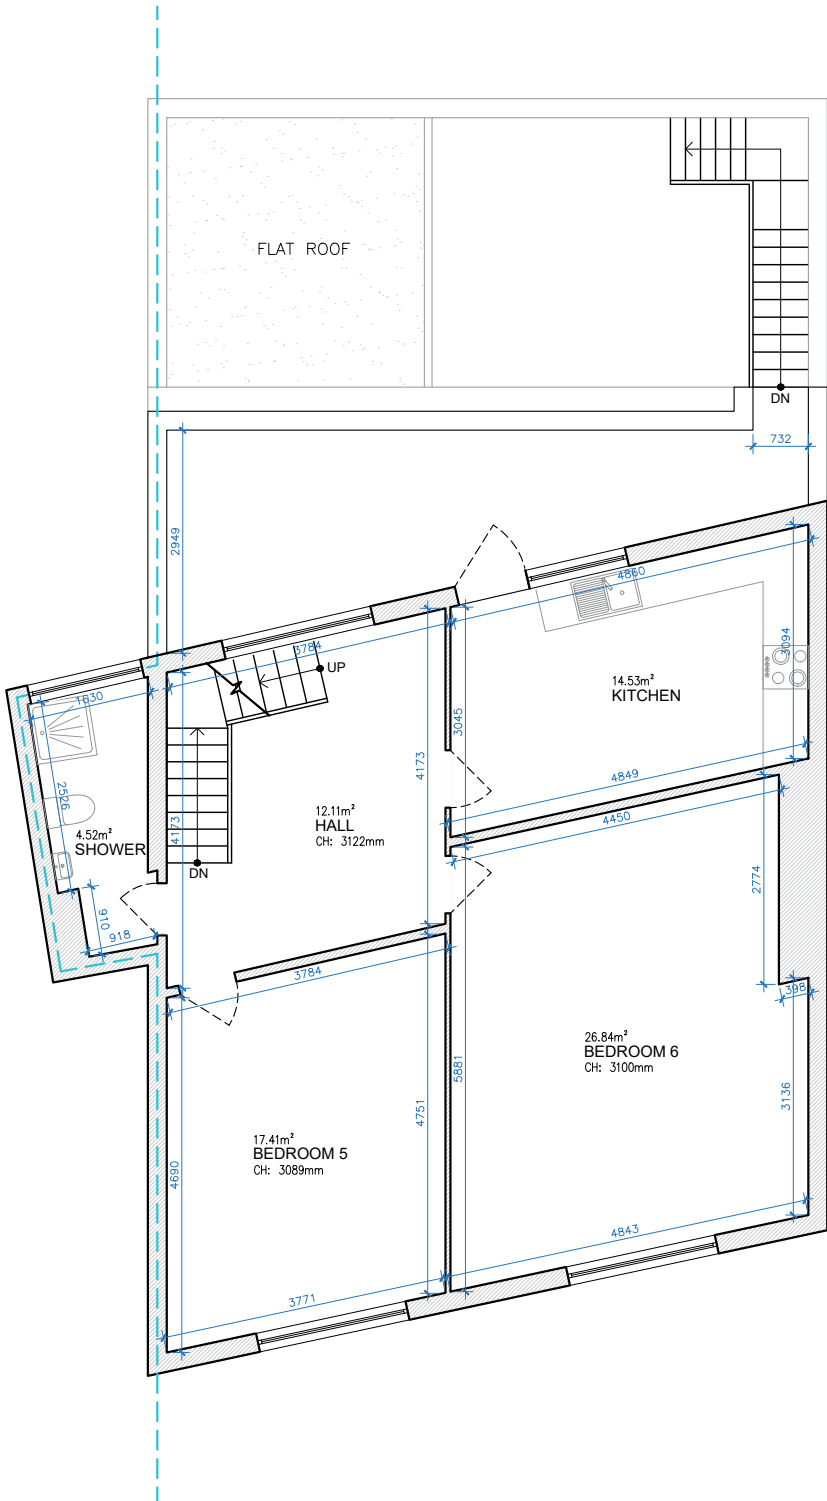

FIRST FLOOR
GIA = 82.19 M²

TOTAL EXISTING GIA = 224.54 M²



Written dimensions to be taken in preferences to scaled dimensions. The Contractor is responsible for checking all dimensions before work starts.
All work is to be carried out to the requirements, and to the satisfaction of the Local Authority.
These drawings are for planning purposes only
Any discrepancies to be brought to the attention of Star Plans Consultants immediately.

Description

Rev	Date	Description	by	chk



76 Steli Ave. Canvey Island SS8 9QF
01268 914 125 • info@starplans.co.uk

Architecture | Planning

Client

Project

Title
Existing Floor Plans



Date: 25.08.2026

Scale: 1:100@A3


Drawing No. E001

Rev:

Property Boundary
Headroom Height

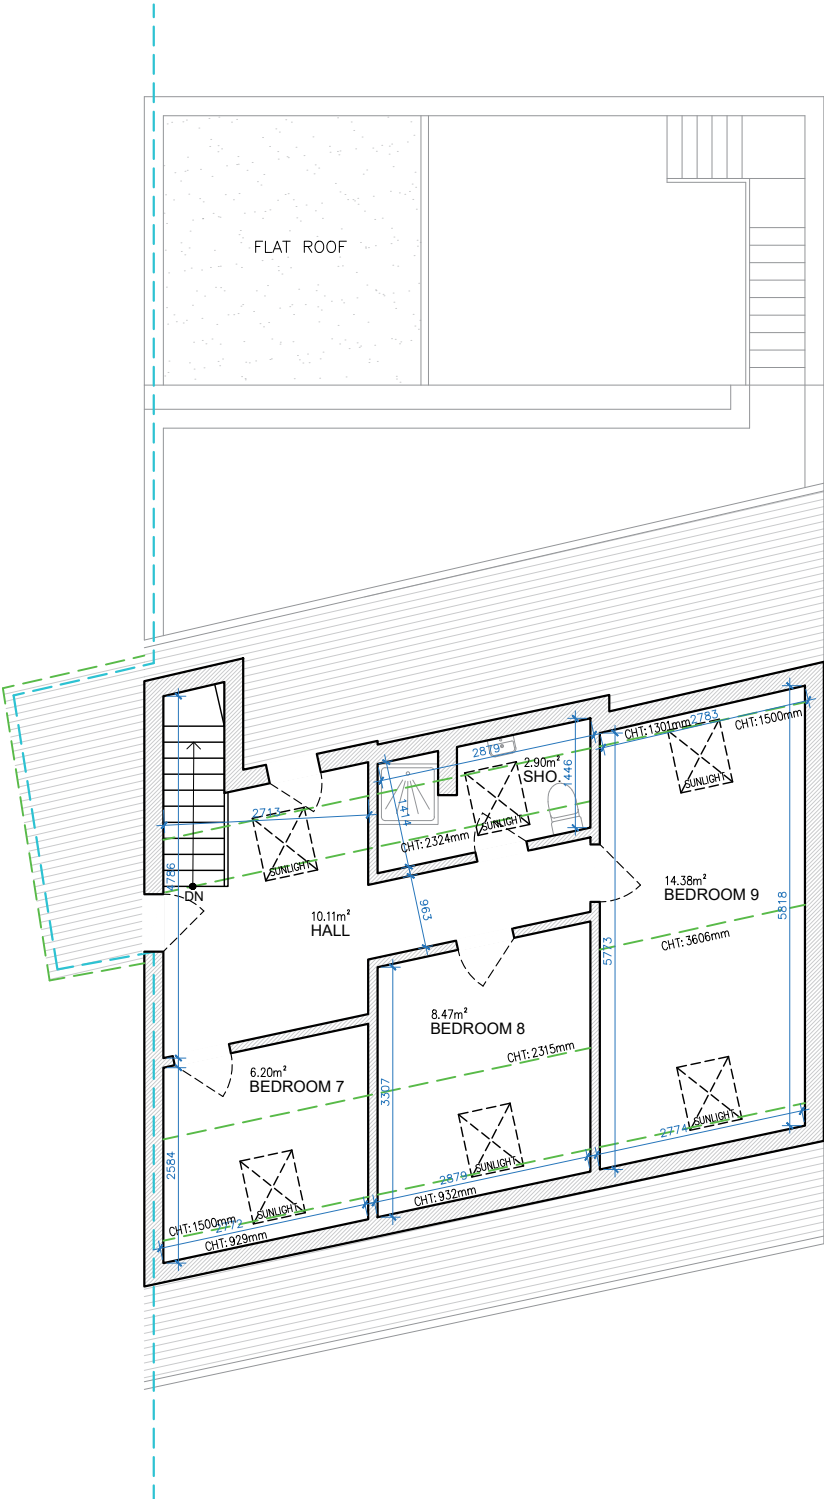 

LOFT LEVEL
GIA = 44.99 M²

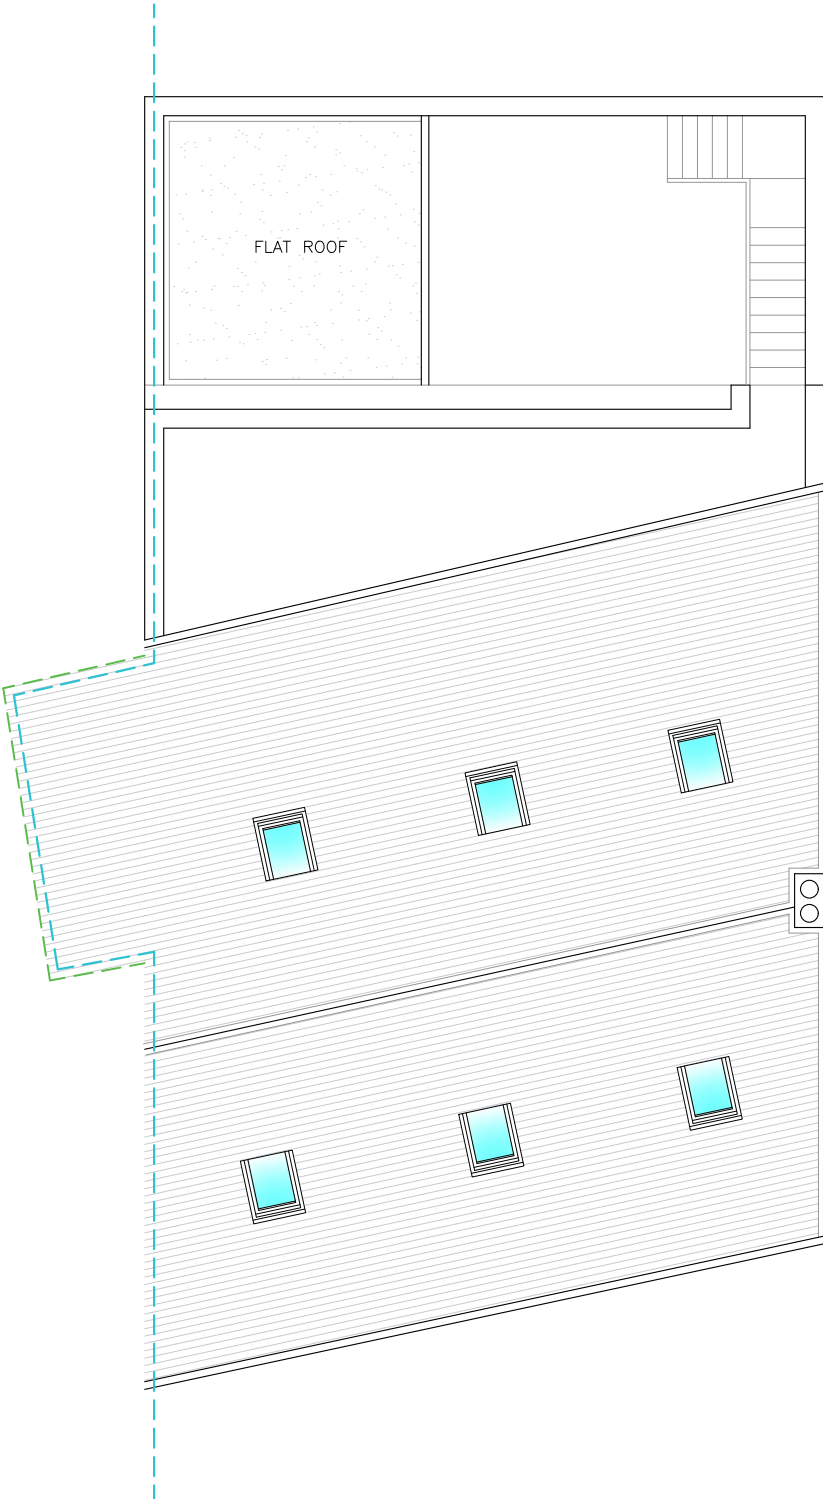

ROOF LEVEL

TOTAL EXISTING GIA = 224.54 M²



Written dimensions to be taken in preferences to scaled dimensions. The Contractor is responsible for checking all dimensions before work starts.
All work is to be carried out to the requirements, and to the satisfaction of the Local Authority.
These drawings are for planning purposes only
Any discrepancies to be brought to the attention of Star Plans Consultants immediately.

Description					
Rev	Date	Description	by	chk	



76 Steli Ave. Canvey Island SS8 9QF
01268 914 125 • info@starplans.co.uk

Architecture | Planning

Client		
Project		
Title Existing Floor Plan and Roof Plan		
Date:	25.08.2026	Rev: --- ---
Scale:	1:100@A3	
Drawing No.	E002	