





OS Map

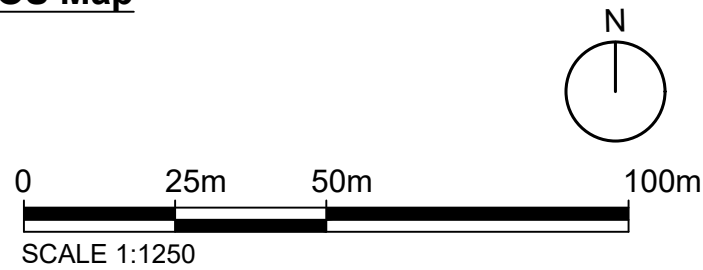

 Property Boundary

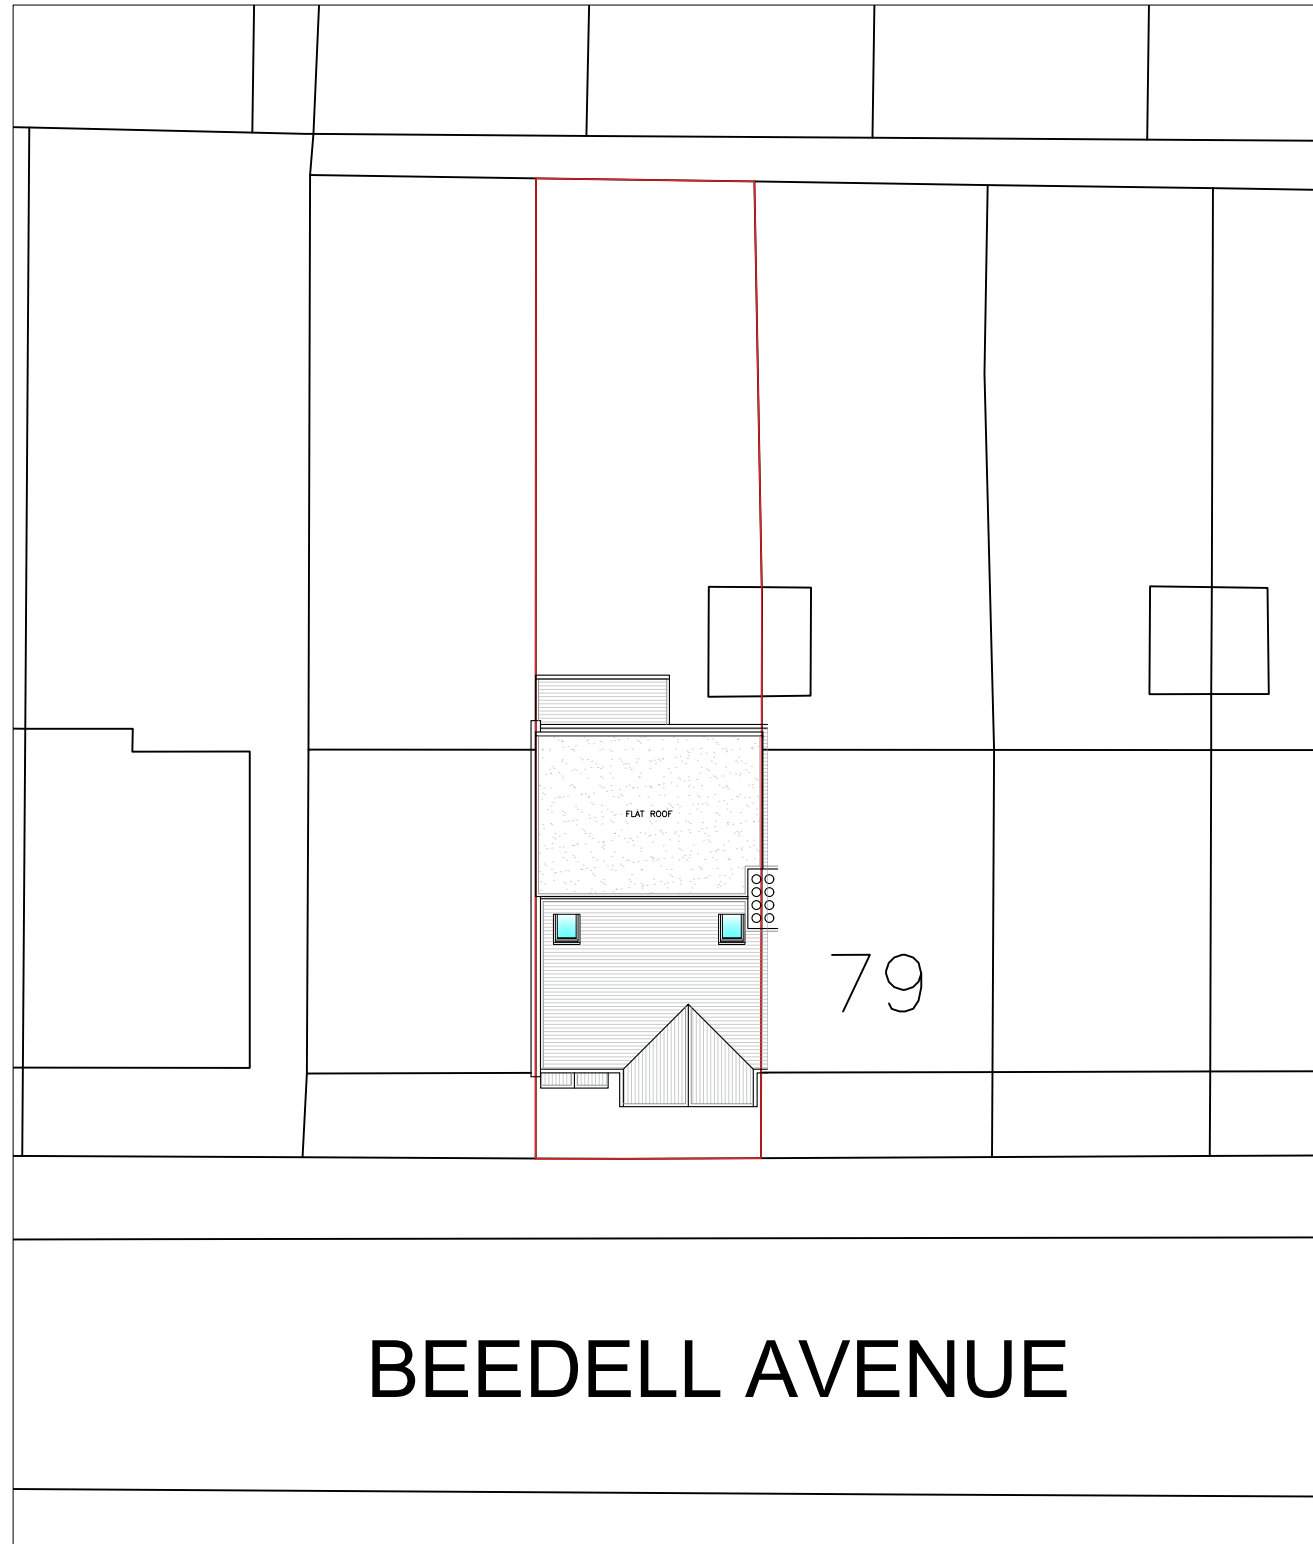

Location Plan



Written dimensions to be taken in preferences to scaled dimensions. The Contractor is responsible for checking all dimensions before work starts.

All work is to be carried out to the requirements, and to the satisfaction of the Local Authority. These drawings are for planning purposes only

All works commenced prior to planning consent and building regulations approval is at contractors/clients' own risk

Any discrepancies to be brought to the attention of Star Plans Consultants immediately.

Description

Rev	Date	Description	by	chk



76 Steli Ave. Canvey Island SS8 9QF
01268 914 125 • info@starplans.co.uk

Architecture | Planning


Client

Project


Title
Existing OS - Location Plans

Date:	23.09.2026	Rev:	---
Scale:	1:200 / 1:1250 @A3		
Drawing No.	LE001		


Property Boundary
Headroom Height

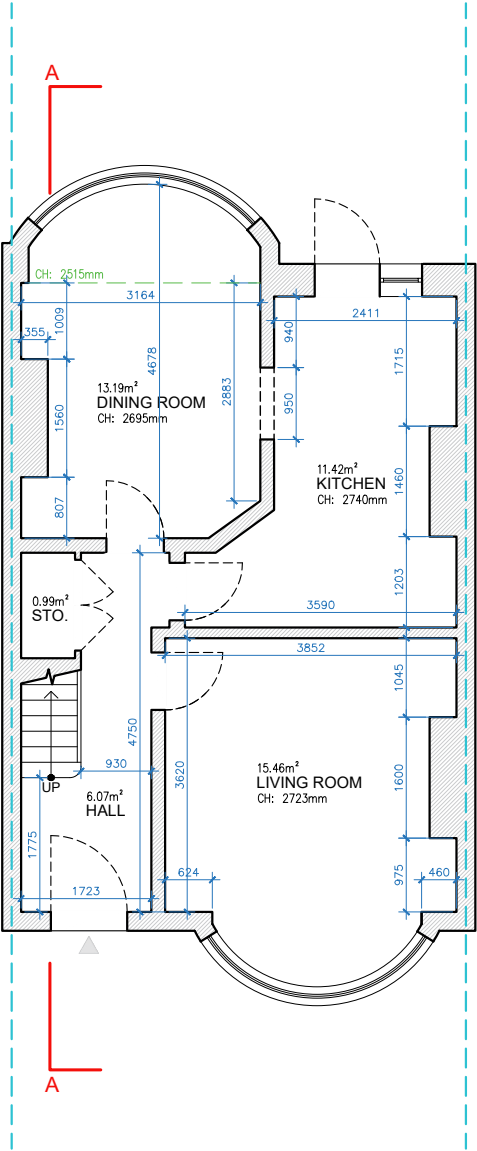


GROUND FLOOR
GIA = 52.75 M²

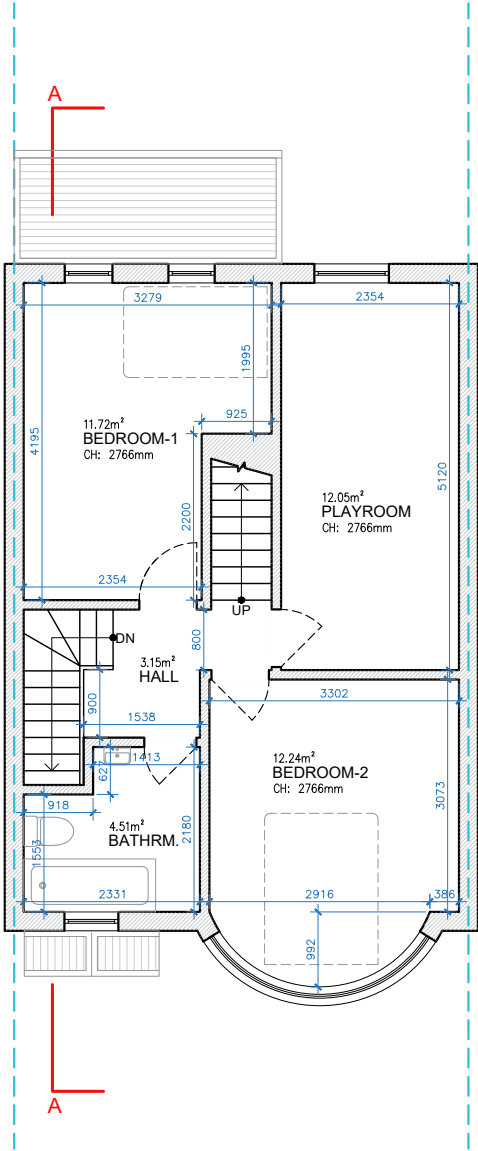

FIRST FLOOR
GIA = 49.99 M²

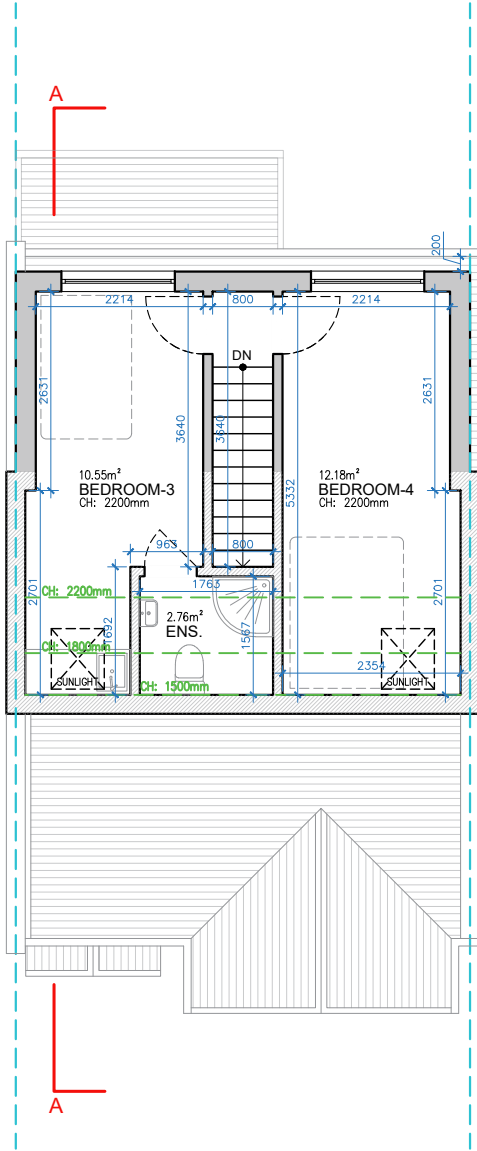

LOFT LEVEL
GIA = 29.97 M²

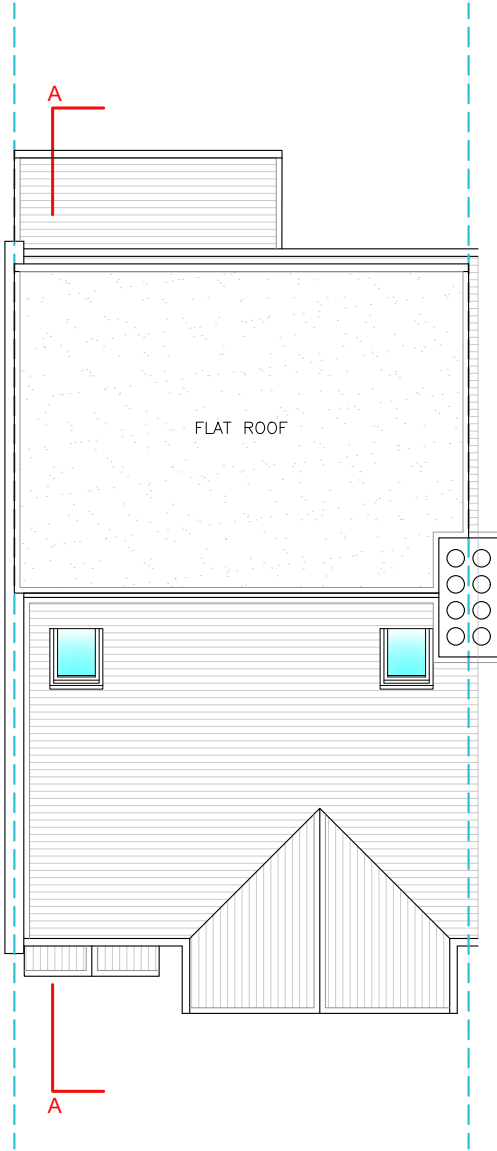

ROOF LEVEL

TOTAL EXISTING GIA = 132.70 M²



Written dimensions to be taken in preferences to scaled dimensions. The Contractor is responsible for checking all dimensions before work starts.

All work is to be carried out to the requirements, and to the satisfaction of the Local Authority.

These drawings are for planning purposes only

All works commenced prior to planning consent and building regulations approval is at contractors/clients' own risk

Any discrepancies to be brought to the attention of Star Plans Consultants immediately.

Description

Rev	Date	Description	by	chk



76 Steli Ave. Canvey Island SS8 9QF
01268 914 125 • info@starplans.co.uk

Architecture | Planning

Client

Project

Title
Existing Floor Plans and Roof Plan

Date: 23.09.2026

Scale: 1:100@A3

Drawing No. E001

Rev:

Written dimensions to be taken in preferences to scaled dimensions. The Contractor is responsible for checking all dimensions before work starts.

All work is to be carried out to the requirements, and to the satisfaction of the Local Authority.

These drawings are for planning purposes only

All works commenced prior to planning consent and building regulations approval is at contractors/clients' own risk

Any discrepancies to be brought to the attention of Star Plans Consultants immediately.

Description

Rev	Date	Description	by	chk



76 Steli Ave. Canvey Island SS8 9QF
01268 914 125 • info@starplans.co.uk


Architecture | Planning

Client


Project

Title
Existing Front and Rear Elevations

Date:	23.09.2026	Rev:	---
Scale:	1:100@A3		
Drawing No.	E002		

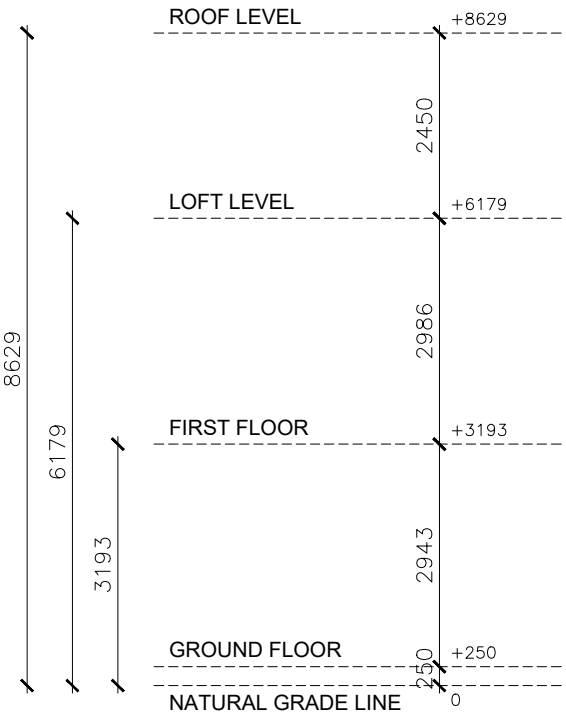


SOUTH-EAST ELEVATION (FRONT VIEW)

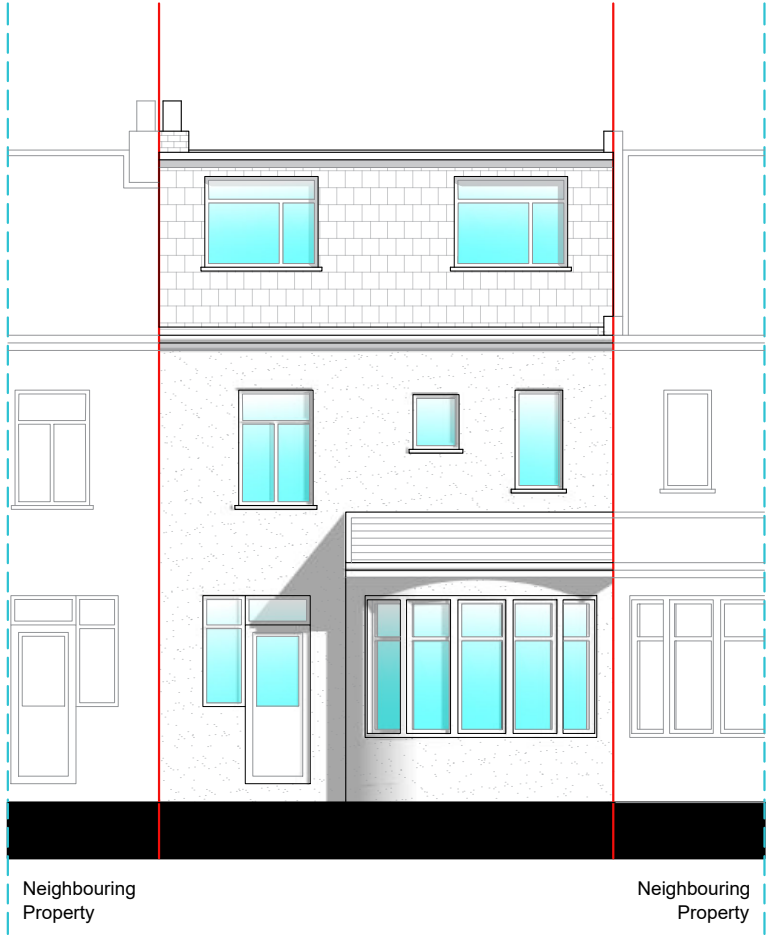


NORTH-WEST ELEVATION (REAR VIEW)



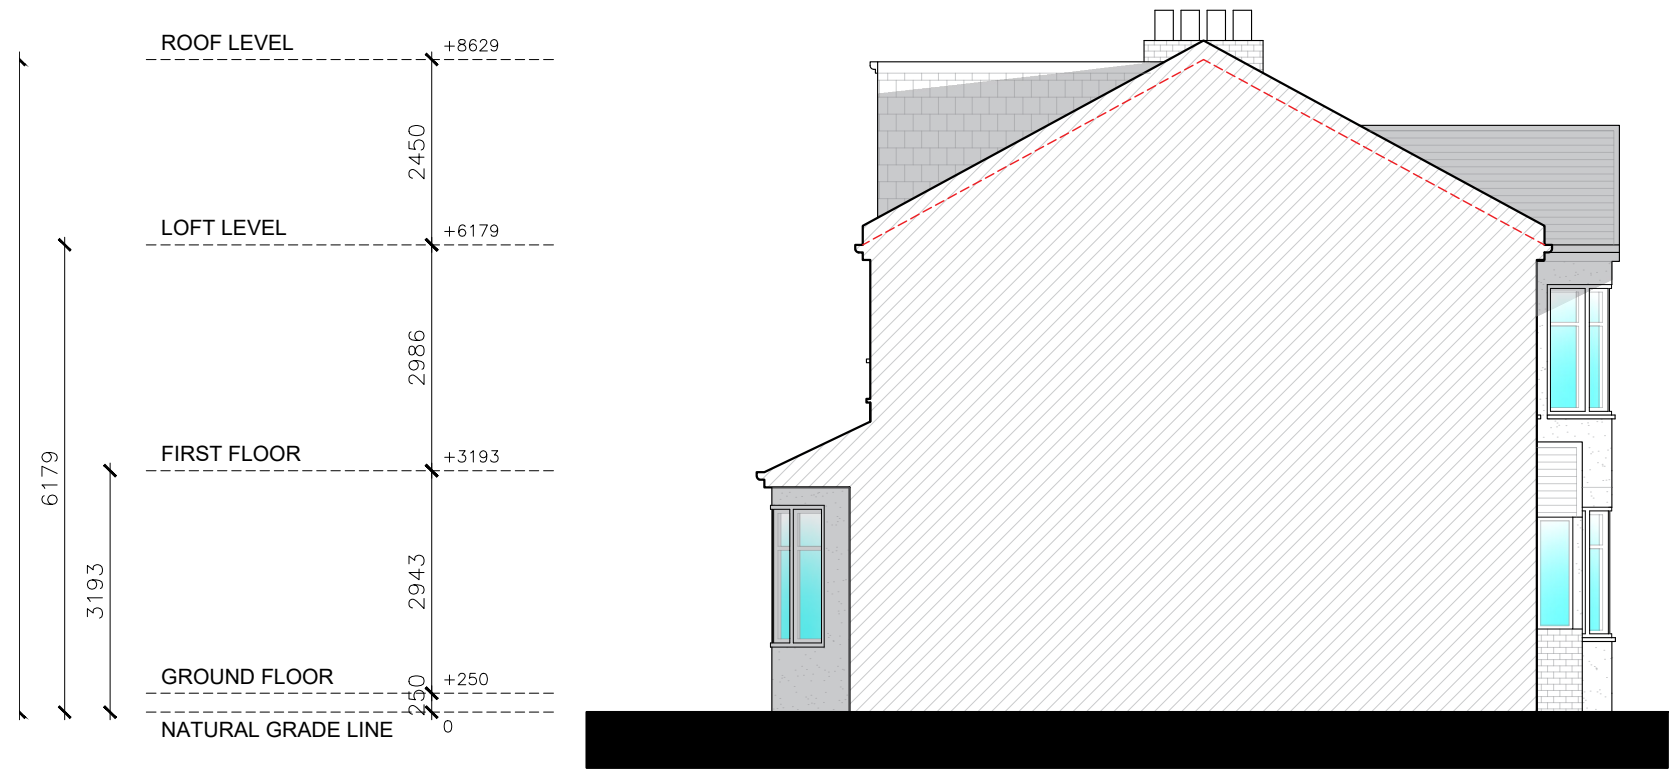

SOUTH-WEST ELEVATION (LEFT SIDE VIEW)

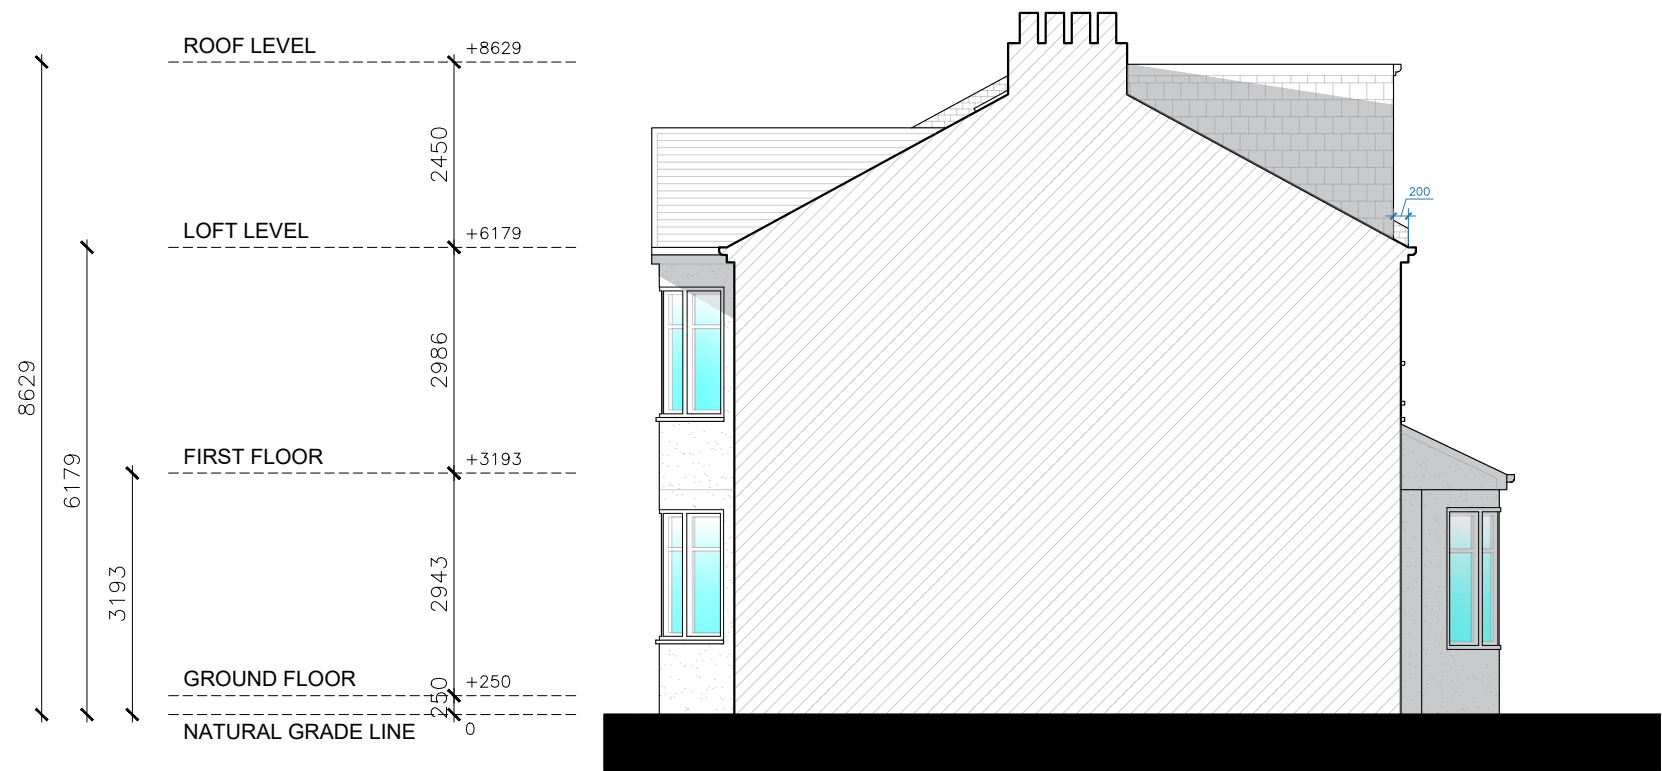

NORTH-EAST ELEVATION (RIGHT SIDE VIEW)



Written dimensions to be taken in preferences to scaled dimensions. The Contractor is responsible for checking all dimensions before work starts.

All work is to be carried out to the requirements, and to the satisfaction of the Local Authority.

These drawings are for planning purposes only

All works commenced prior to planning consent and building regulations approval is at contractors/clients' own risk

Any discrepancies to be brought to the attention of Star Plans Consultants immediately.

Description

Rev	Date	Description	by	chk



76 Steli Ave. Canvey Island SS8 9QF
01268 914 125 • info@starplans.co.uk


Architecture | Planning

Client


Project

Title
Existing Side Elevations

Date:	23.09.2026	Rev:	---
Scale:	1:100@A3		
Drawing No.	E003		

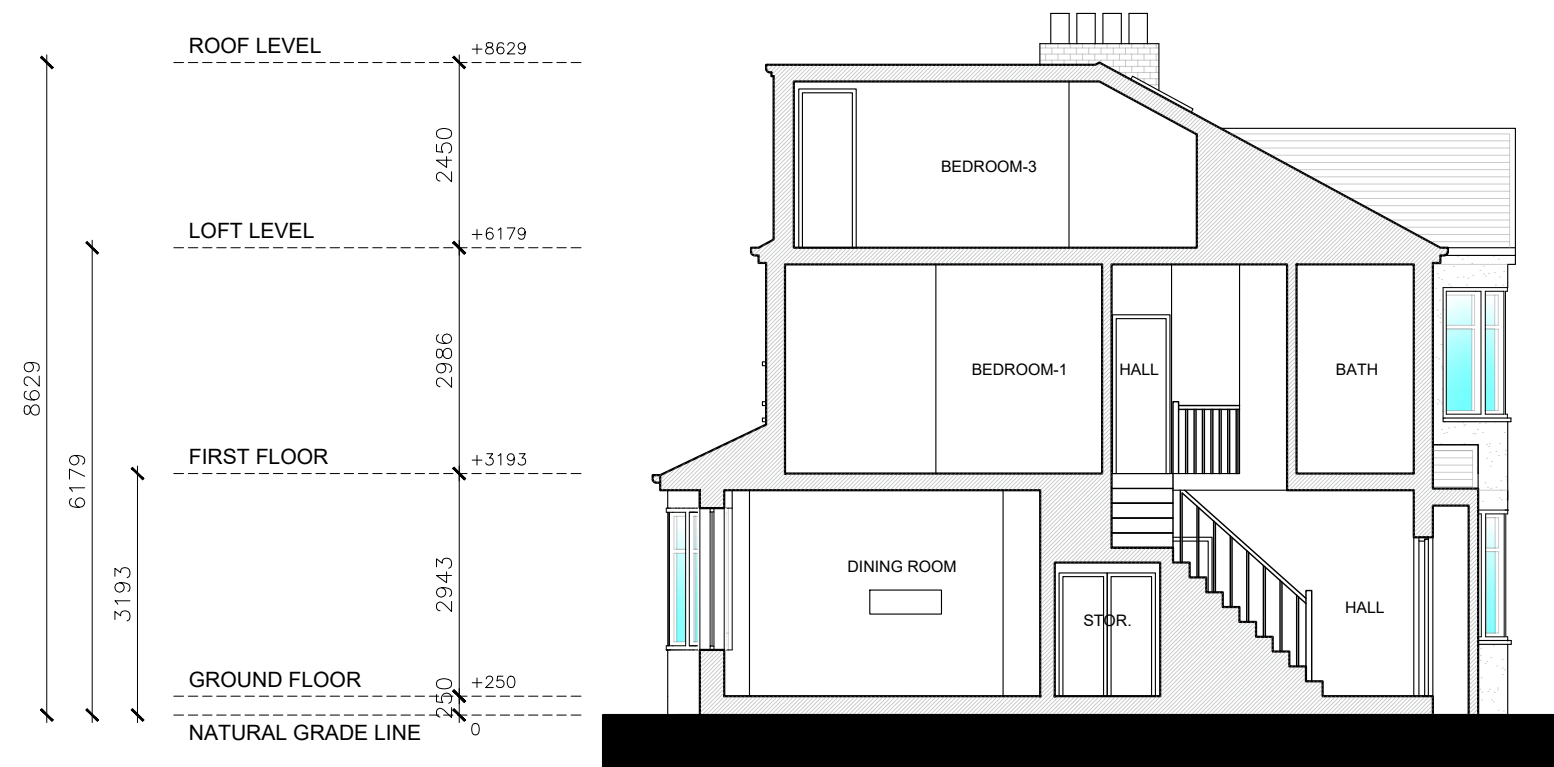

SECTION A-A

 

Written dimensions to be taken in preferences to scaled dimensions. The Contractor is responsible for checking all dimensions before work starts.

All work is to be carried out to the requirements, and to the satisfaction of the Local Authority. These drawings are for planning purposes only

All works commenced prior to planning consent and building regulations approval is at contractors/clients' own risk

Any discrepancies to be brought to the attention of Star Plans Consultants immediately.

Description

Rev	Date	Description	by	chk



76 Steli Ave. Canvey Island SS8 9QF
01268 914 125 • info@starplans.co.uk

Architecture | Planning

Client

Project

Title
Existing Section A-A

Date:	23.09.2026	Rev:	---
Scale:	1:100@A3		
Drawing No.	E004		