



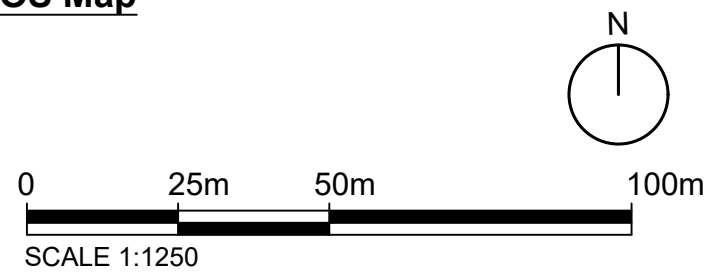


OS Map

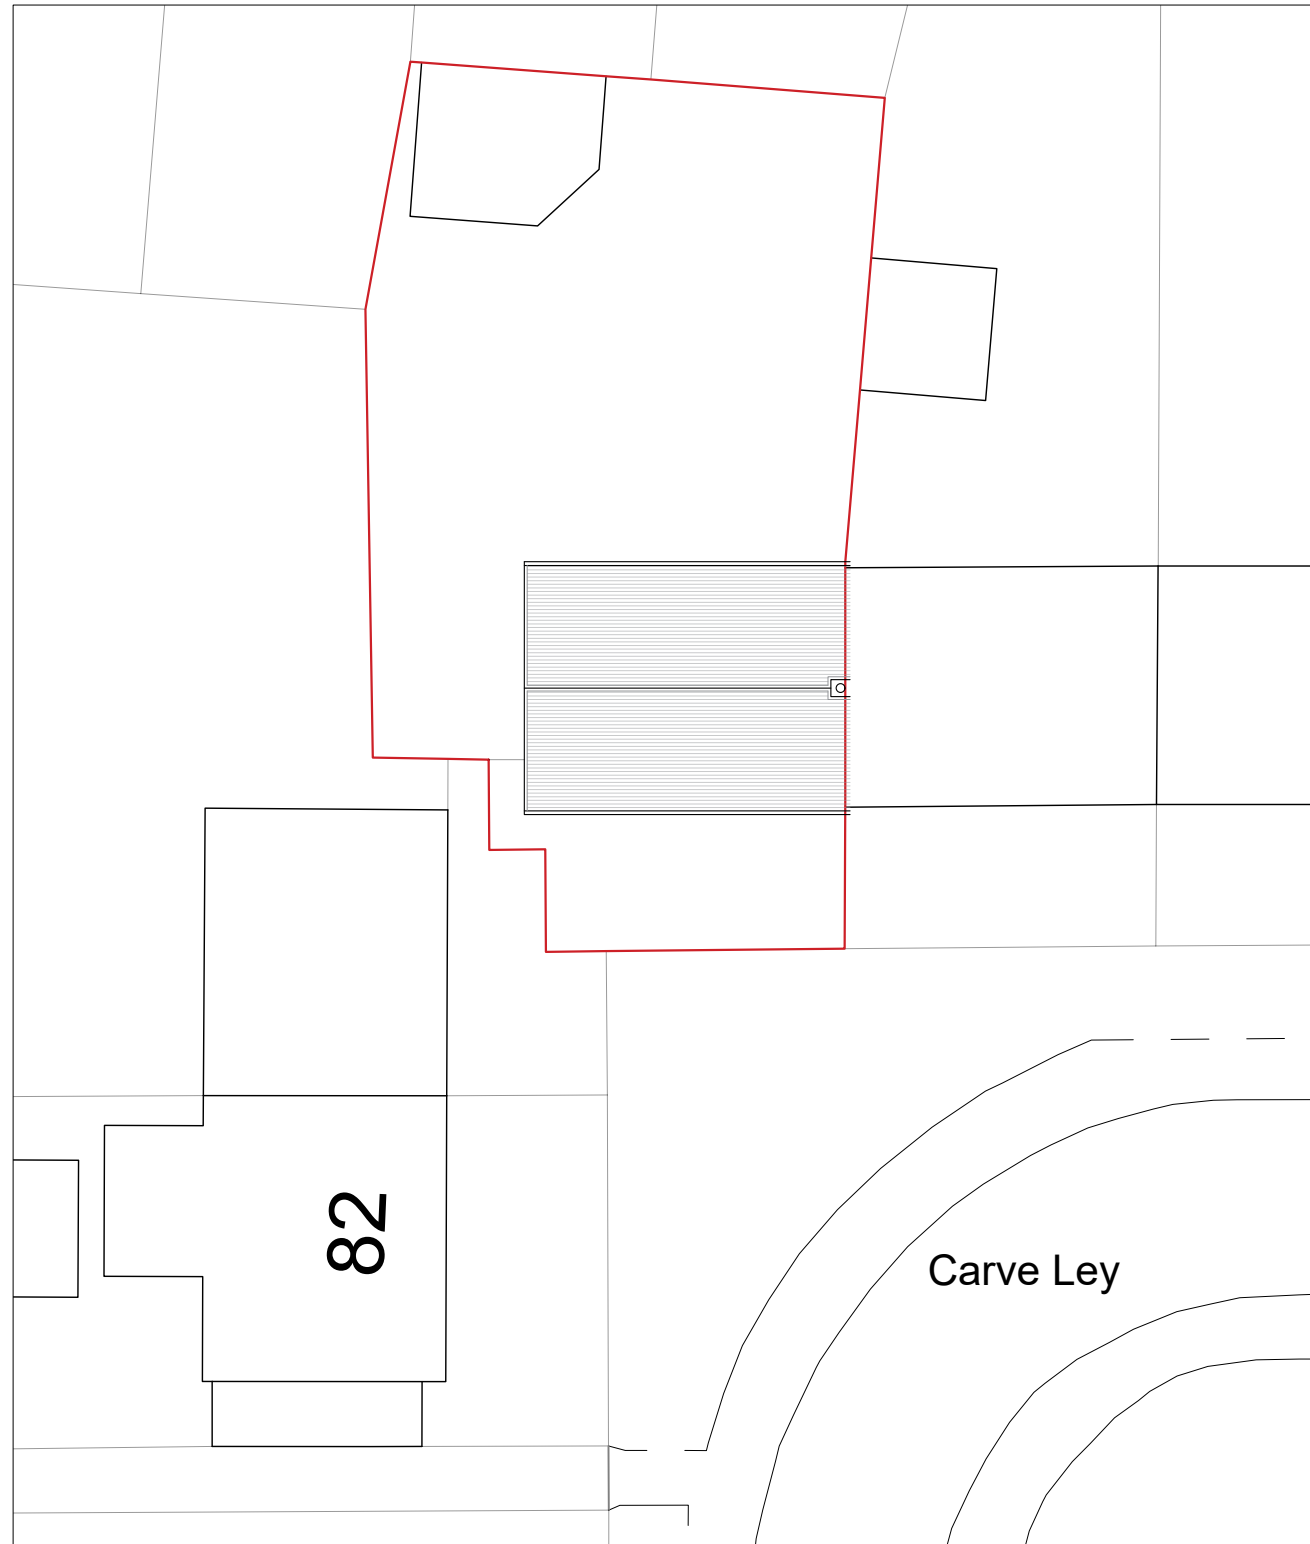

 Property Boundary



Location Plan

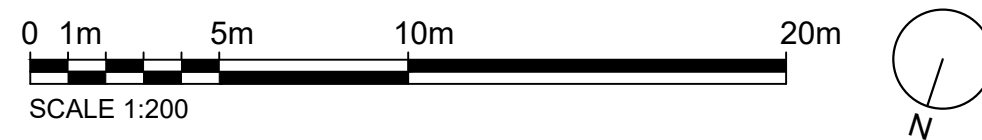

Written dimensions to be taken in preferences to scaled dimensions. The Contractor is responsible for checking all dimensions before work starts.

All work is to be carried out to the requirements, and to the satisfaction of the Local Authority.
These drawings are for planning purposes only

All works commenced prior to planning consent and building regulations approval is at contractors/clients' own risk

Any discrepancies to be brought to the attention of Star Plans Consultants immediately.

Description					
Rev	Date	Description	by	chk	





STAR PLANS
where millimeters matter

76 Steli Ave. Canvey Island SS8 9QF
01268 914 125 • info@starplans.co.uk


Architecture | Planning

Client			
Project			
Title			
Existing OS - Location Plans			
Date:	23.09.2026	Rev:	---
Scale:	1:100@A3		
Drawing No.	LE001		


Property Boundary
Area Calculation Boundary

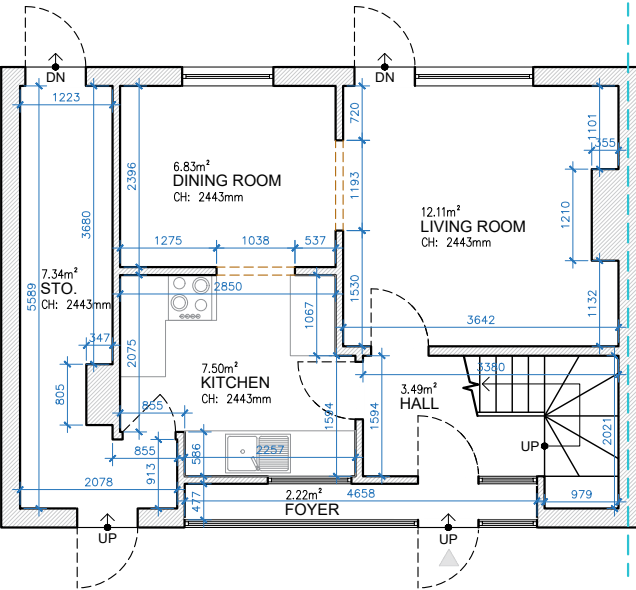 

GROUND FLOOR
GIA = 44.94 M²

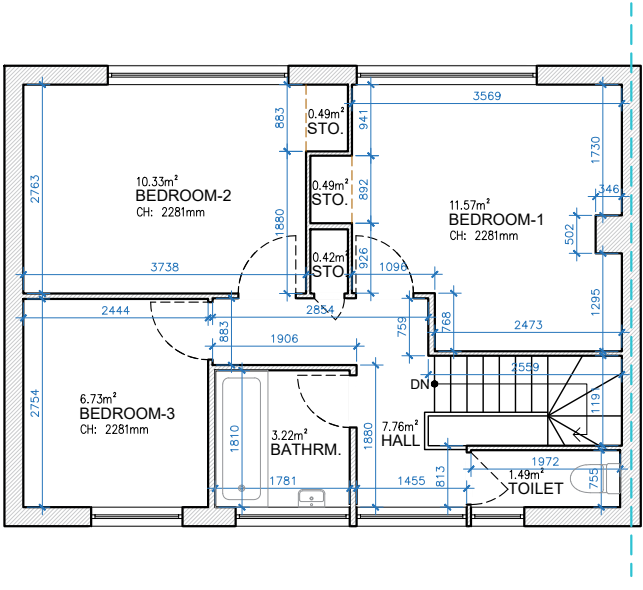

FIRST FLOOR
GIA = 44.24 M²

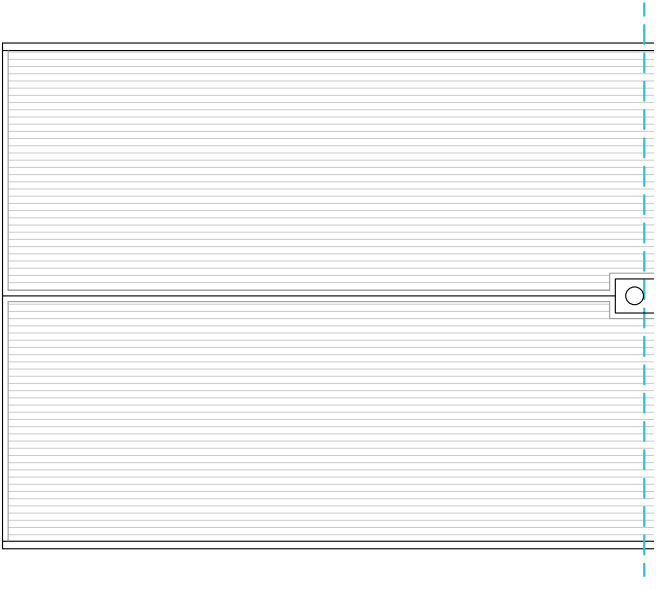

ROOF LEVEL
LOFT INTERNAL HEIGHT: NOT SURVEYED

TOTAL EXISTING GIA = 89.18 M²



Written dimensions to be taken in preferences to scaled dimensions. The Contractor is responsible for checking all dimensions before work starts.

All work is to be carried out to the requirements, and to the satisfaction of the Local Authority. These drawings are for planning purposes only

All works commenced prior to planning consent and building regulations approval is at contractors/clients' own risk

Any discrepancies to be brought to the attention of Star Plans Consultants immediately.

Description

Rev	Date	Description	by	chk



76 Steli Ave. Canvey Island SS8 9QF
01268 914 125 • info@starplans.co.uk


Architecture | Planning

Client

Project

Title
Existing Floor Plans and Roof Plan

Date:	23.09.2026	Rev:	---
Scale:	1:100@A3		---
Drawing No.	E001		---

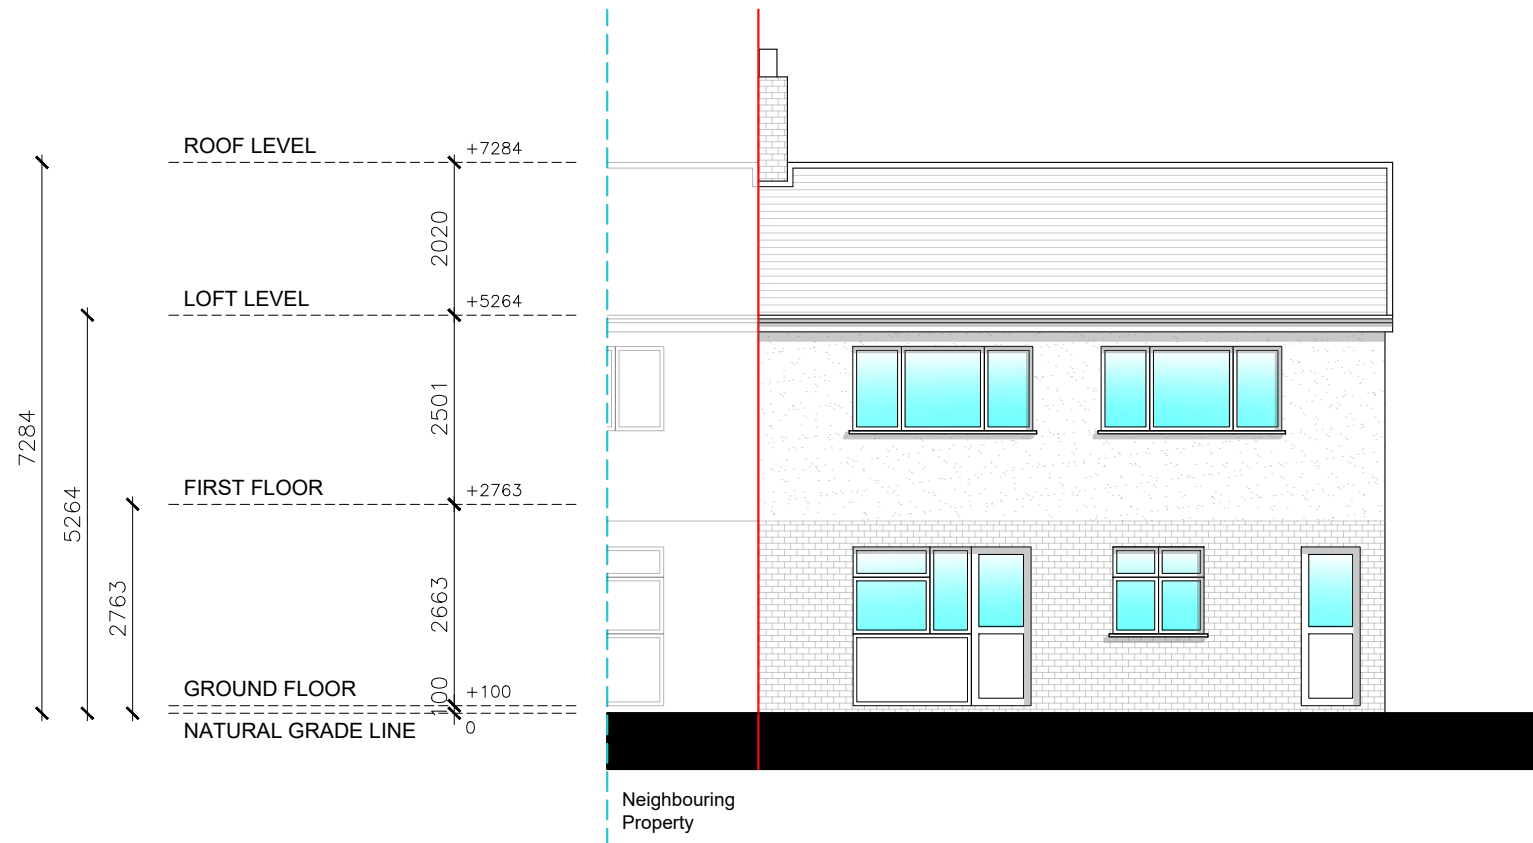

SOUTH-EAST ELEVATION (REAR VIEW)

Written dimensions to be taken in preferences to scaled dimensions. The Contractor is responsible for checking all dimensions before work starts.

All work is to be carried out to the requirements, and to the satisfaction of the Local Authority.

These drawings are for planning purposes only

All works commenced prior to planning consent and building regulations approval is at contractors/clients' own risk

Any discrepancies to be brought to the attention of Star Plans Consultants immediately.

Description

Rev	Date	Description	by	chk



where millimeters matter

76 Steli Ave. Canvey Island SS8 9QF
01268 914 125 • info@starplans.co.uk

Architecture | Planning

Client

Project

Title
Existing Rear Elevations

Date: 23.09.2026	Rev:
Scale: 1:100@A3	---
Drawing No. E002	---