
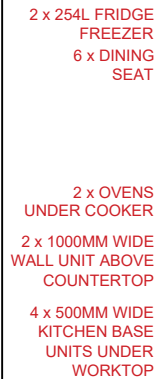
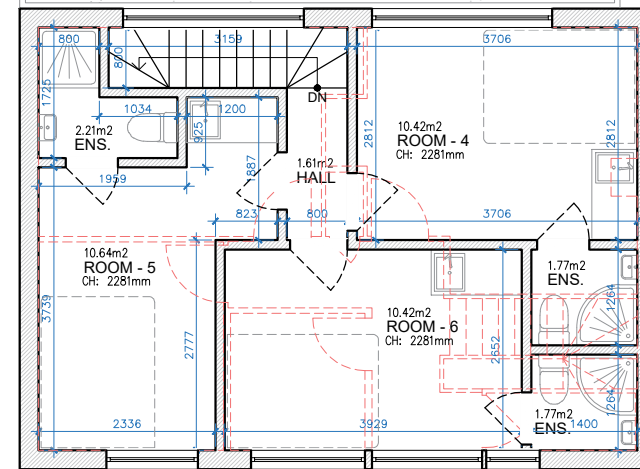


— — — —


$$GIA = 66.95 \text{ M}^2$$

$$GIA = 44.24 \text{ M}^2$$


LOFT INTERNAL HEIGHT: NOT SURVEYED

 

A diagram of a circle with a center point. A line segment connects the center to the circumference, labeled with the letter 'r'.

Any discrepancies to be brought to the attention of
Star Plans Consultants immediately.

Description

Rev	Date	Description	by	chk



76 Steli Ave. Canvey Island SS8 9QF
01268 914 125 • info@starplans.co.uk

Architecture | Planning

Client

Project	
---------	--

Title
Proposed Floor Plans and Roof Plan

Date: 19.06.2026	Rev: --- ---
Scale: 1:100@A3	
Drawing No. P001	

NEW TOTAL GIA = 111.18 M²

*(For plans that are not going through the planning process and not confirmed by local planning authorities.)
Work should be carried out by a responsible experience builder. Who is familiar with and builds it in conjunction with all permitted development regulations.*