





OS Map




SCALE 1:1250

 


Property Boundary

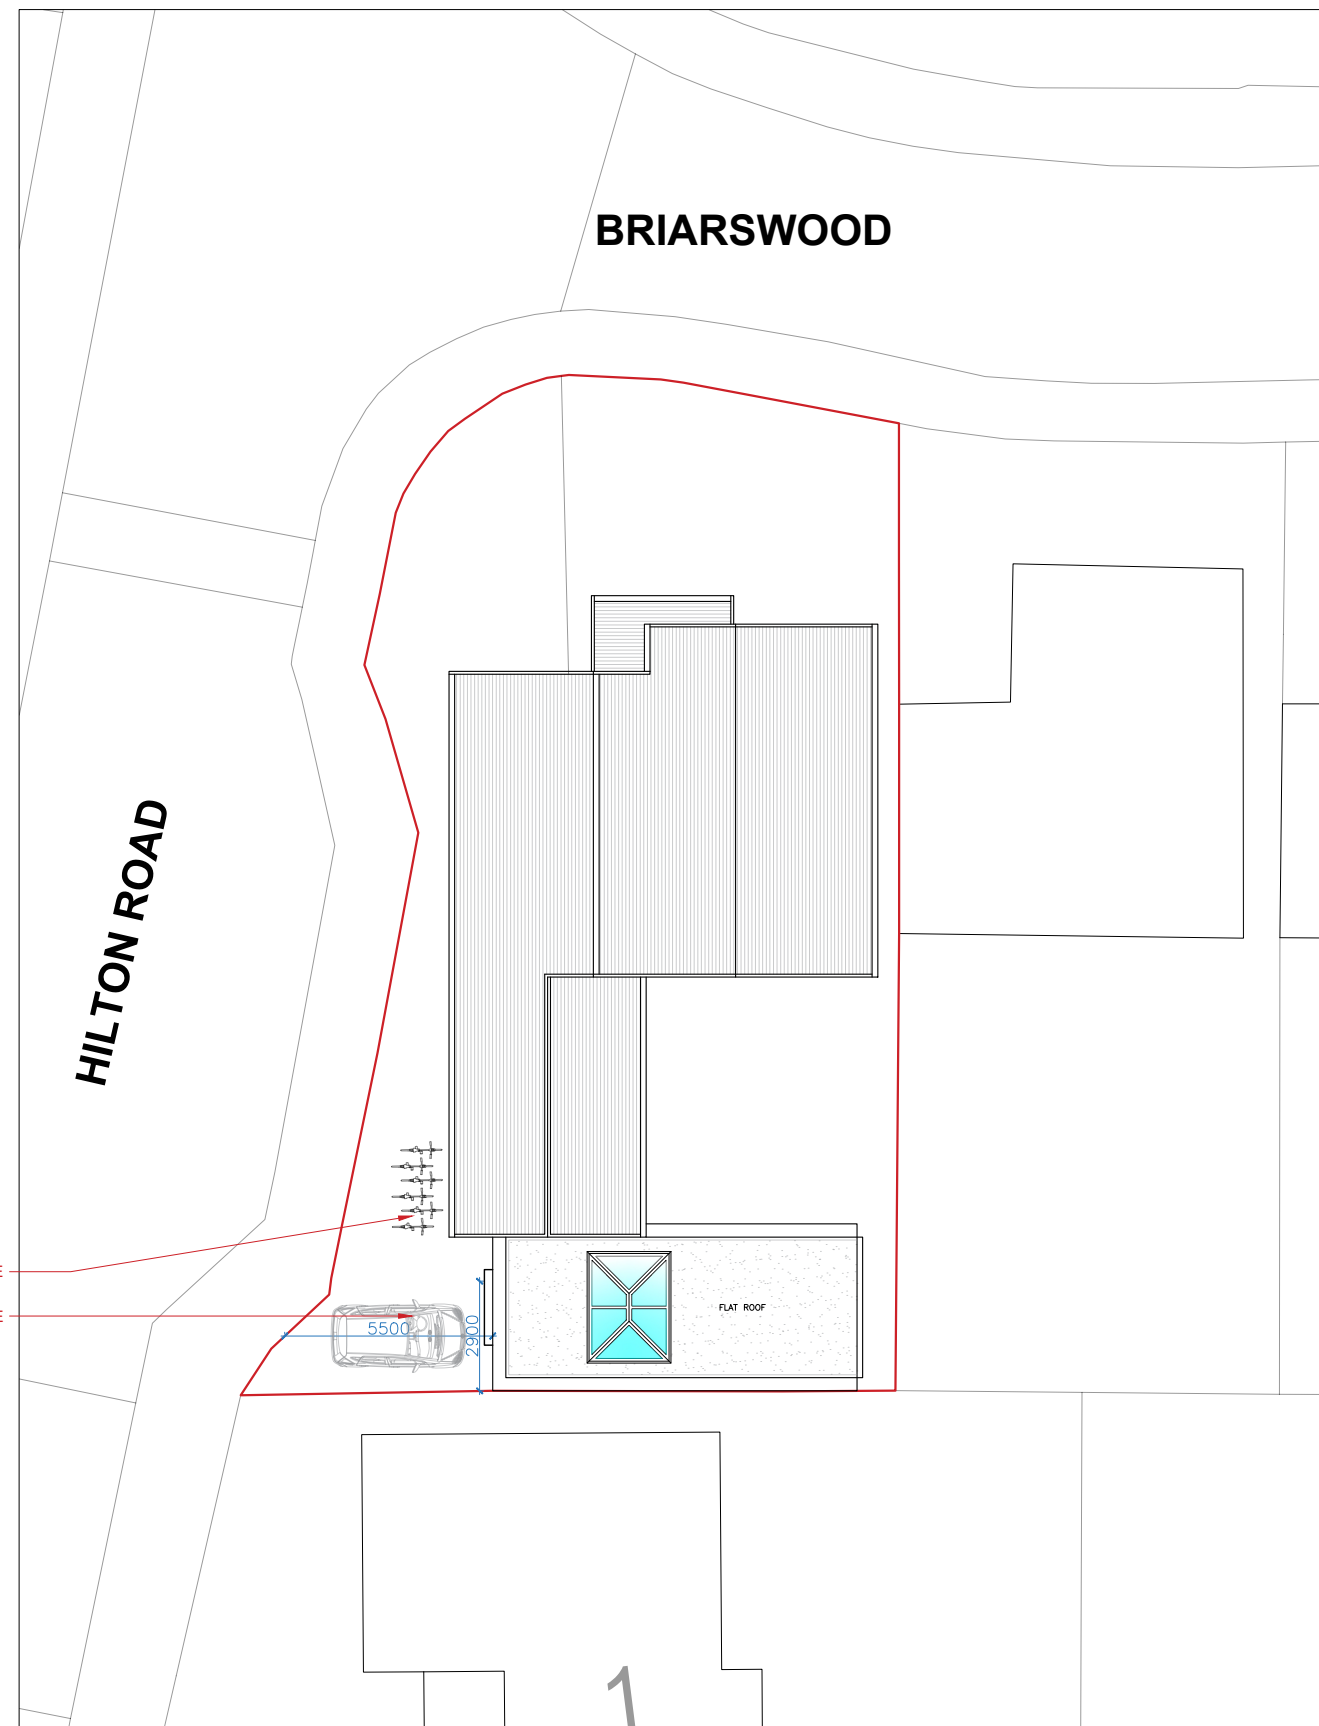

Location Plan

 

SCALE 1:200

 

Written dimensions to be taken in preferences to scaled dimensions. The Contractor is responsible for checking all dimensions before work starts.

All work is to be carried out to the requirements, and to the satisfaction of the Local Authority. These drawings are for planning purposes only

Any discrepancies to be brought to the attention of Star Plans Consultants immediately.

Description

Rev	Date	Description	by	chk



76 Steli Ave. Canvey Island SS8 9QF
01268 914 125 • info@starplans.co.uk

Architecture | Planning

Client

Project
Former Briarswood Clinic

Title
Proposed OS - Location Plans


Date:	21.04.2026	Rev:	
Scale:	1:200 / 1:1250 @A3		
Drawing No.	LP001		

Total proposed areas
shown in color = 0.00 M²

Property Boundary

Area Calculation Boundary


Headroom Height

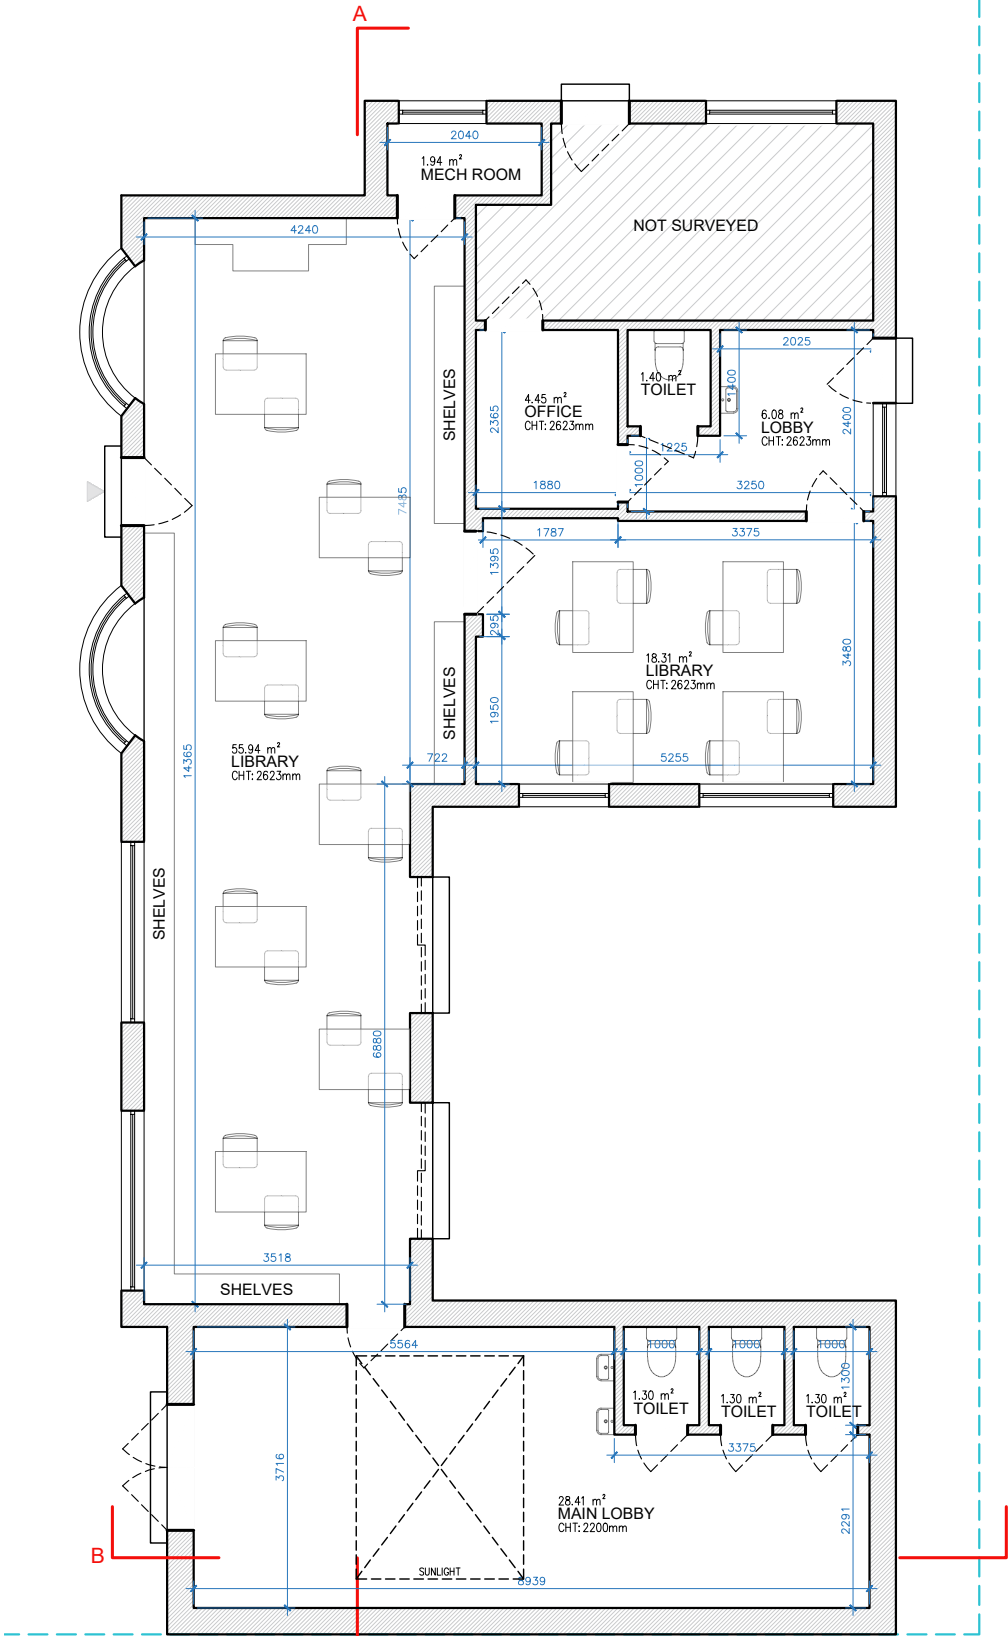

GROUND FLOOR
GIA = 137.72 M²

PROPOSED EXTENSION APPROVED
PLANNING APPLICATION REF: 23/0468/FUL
ALTERNATIVE REFERENCE: PP-12308583

TOTAL EXISTING GIA = 192.10 M²
TOTAL PROPOSED GIA = 0.00 M²
NEW TOTAL GIA = 192.10 M²

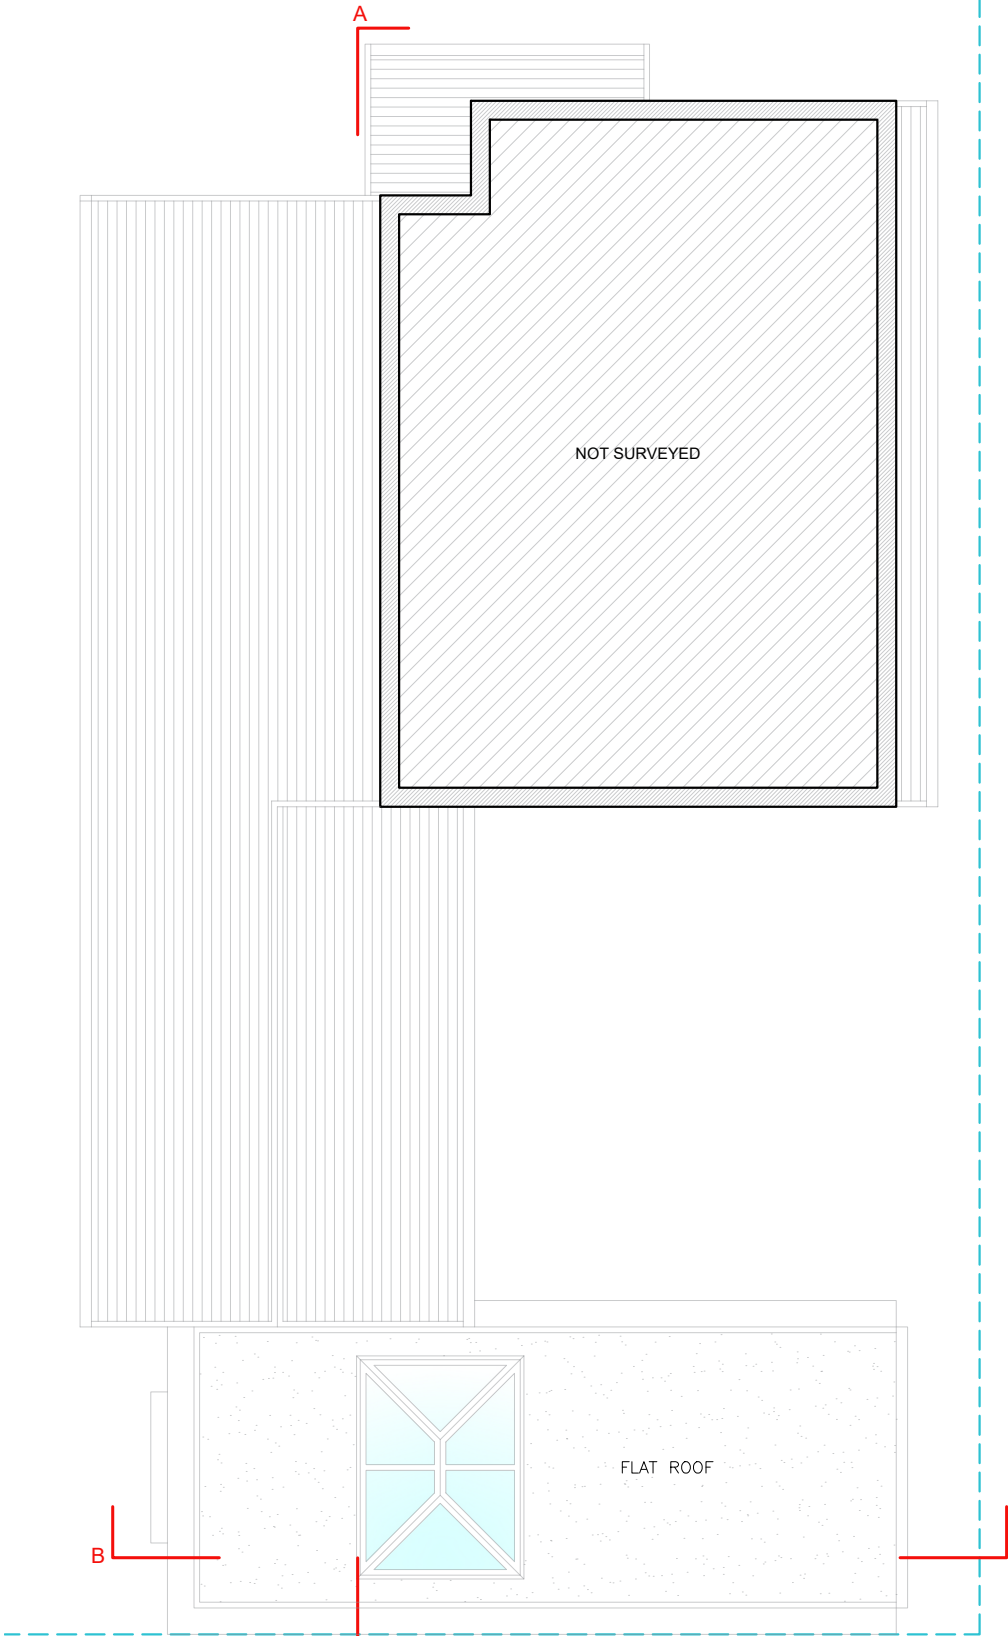

FIRST FLOOR
GIA = 54.38 M²



Written dimensions to be taken in preferences to scaled dimensions. The Contractor is responsible for checking all dimensions before work starts.

All work is to be carried out to the requirements, and to the satisfaction of the Local Authority. These drawings are for planning purposes only

Any discrepancies to be brought to the attention of Star Plans Consultants immediately.

Description

Rev	Date	Description	by	chk



76 Steli Ave. Canvey Island SS8 9QF
01268 914 125 • info@starplans.co.uk


Architecture | Planning

Client

Project
Former Brainswood Clinic

Title
Proposed Floor Plans

Date:	21.04.2026	Rev:
Scale:	1:100@A3	
Drawing No.	P001	

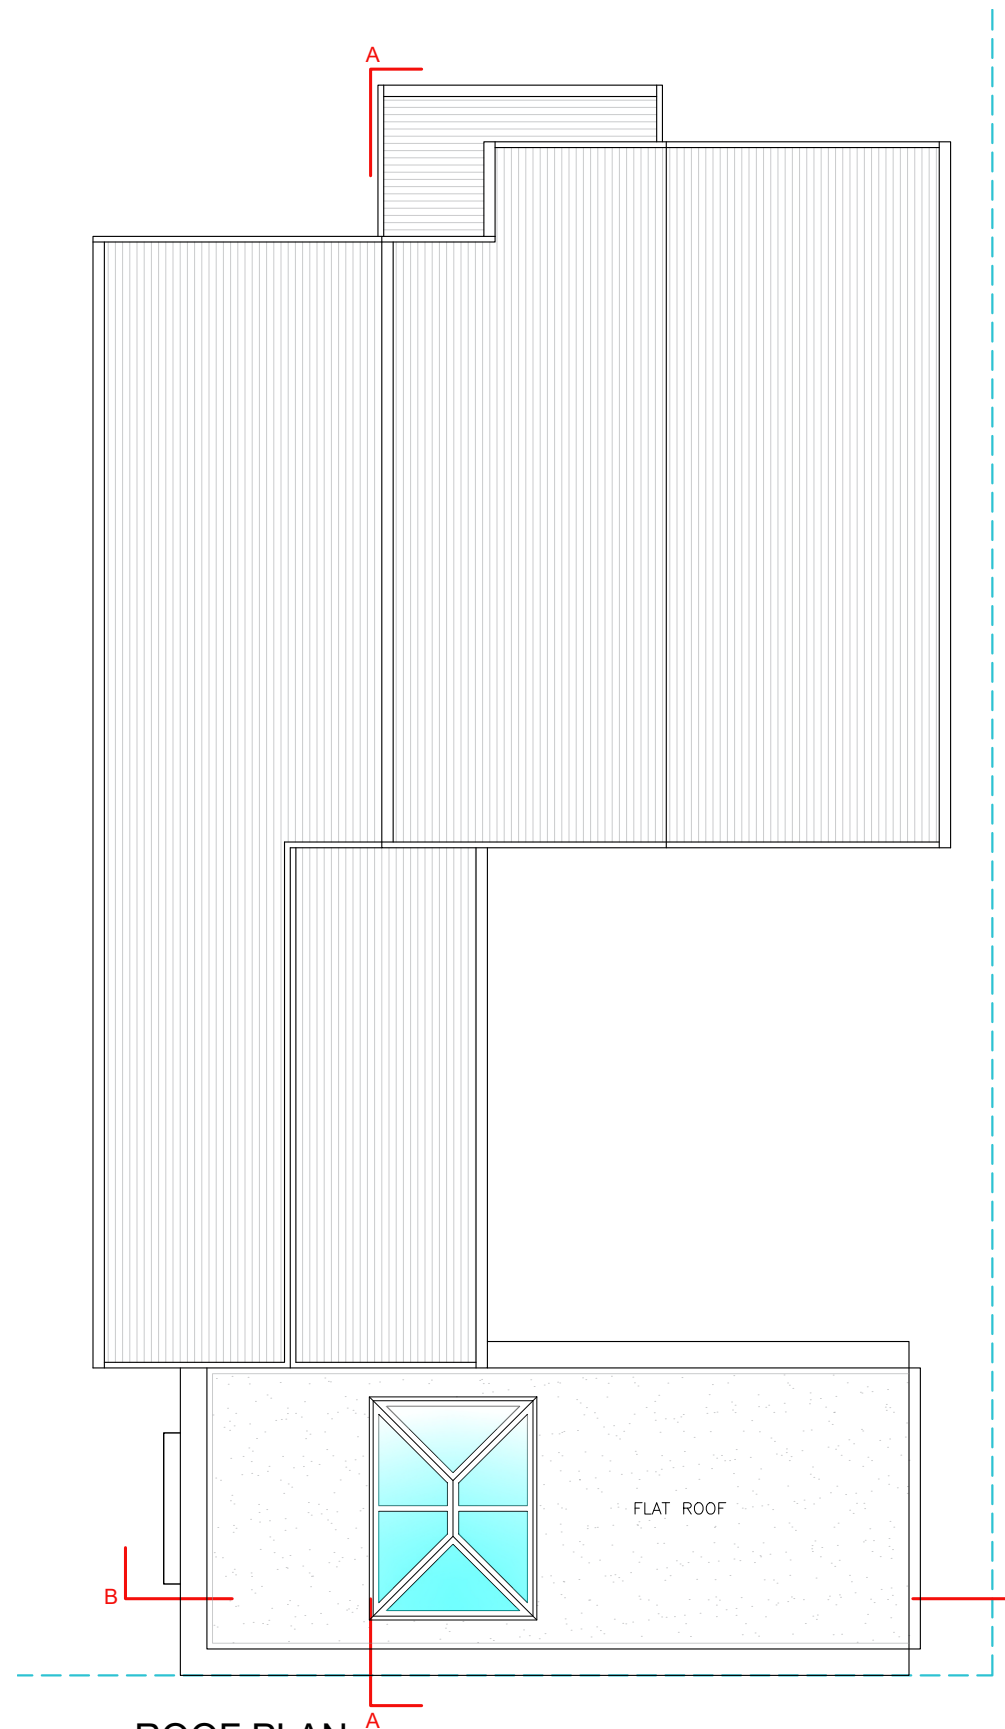

A number line from 0 to 10m. The segment from 0 to 1m is divided into 4 equal parts, and the segment from 1m to 5m is divided into 4 equal parts. The segment from 5m to 10m is a single block.


Rev	Date	Description	by	chk



Date:	21.04.2026	Rev:
Scale:	1:100@A3	
Drawing No.	P002	



NORTH-EAST ELEVATION (FRONT VIEW)

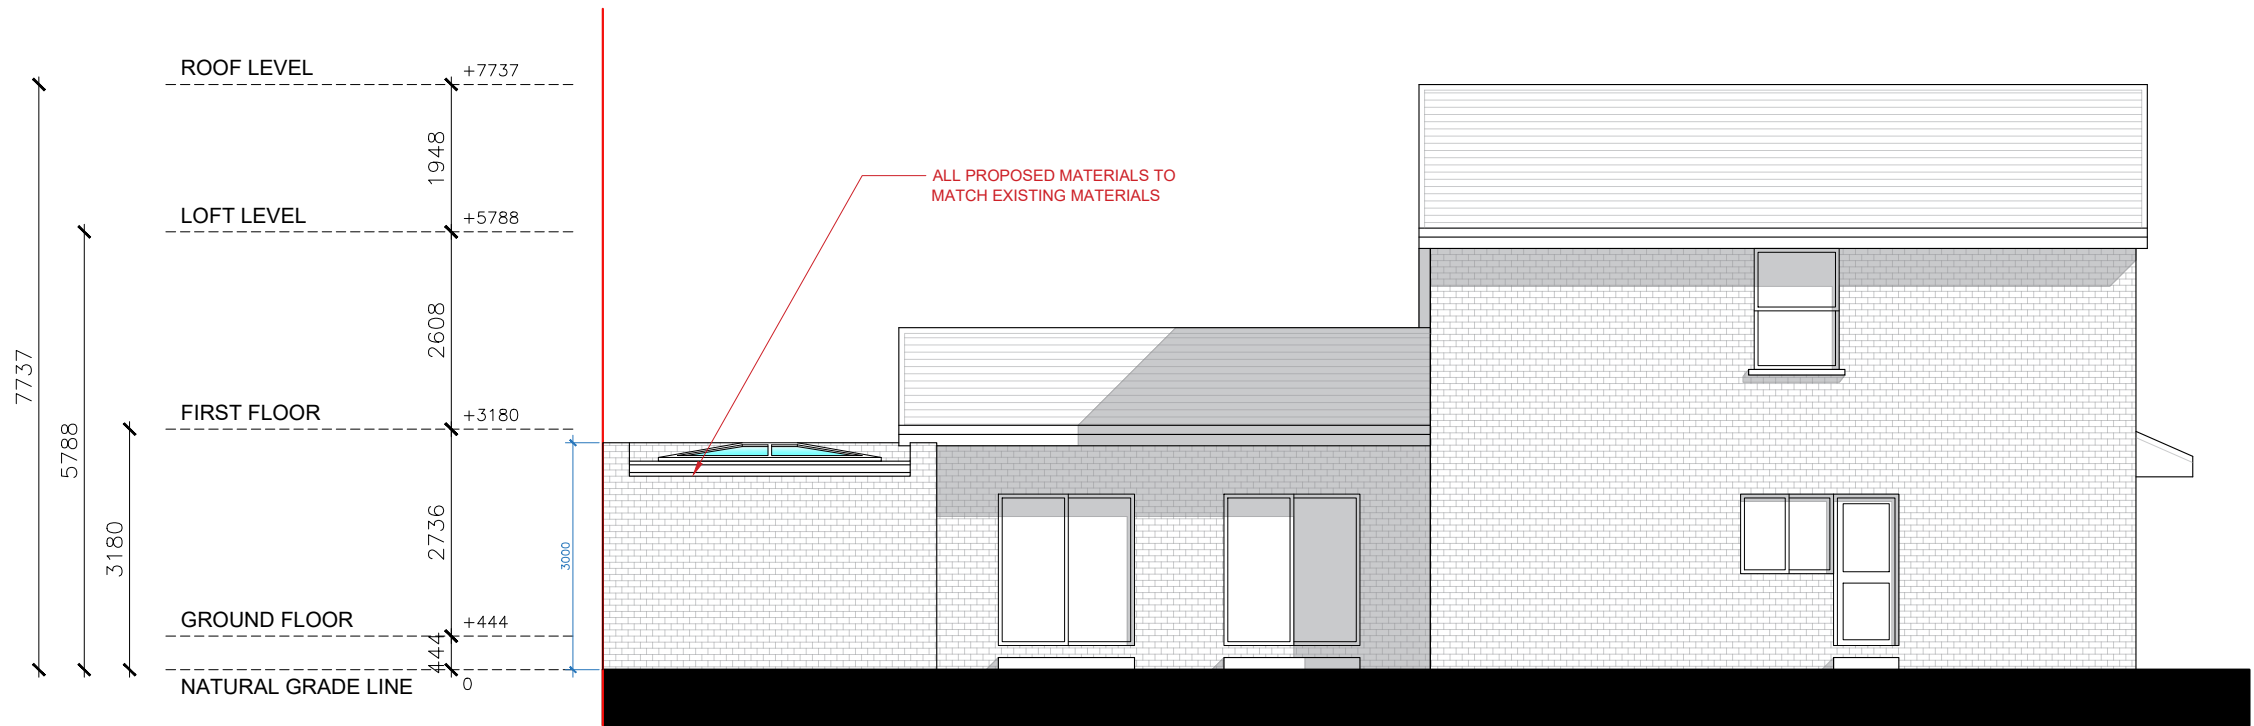

SOUTH-WEST ELEVATION (REAR VIEW)



Written dimensions to be taken in preferences to scaled dimensions. The Contractor is responsible for checking all dimensions before work starts.

All work is to be carried out to the requirements, and to the satisfaction of the Local Authority.

These drawings are for planning purposes only

Any discrepancies to be brought to the attention of Star Plans Consultants immediately.

Description

Rev	Date	Description	by	chk



76 Steli Ave. Canvey Island SS8 9QF
01268 914 125 • info@starplans.co.uk

Architecture | Planning

Client

Project
Former Brainswood Clinic


Title
Proposed Front and Rear Elevations

Date: 21.04.2026


Scale: 1:100@A3

Drawing No. P003


Rev:

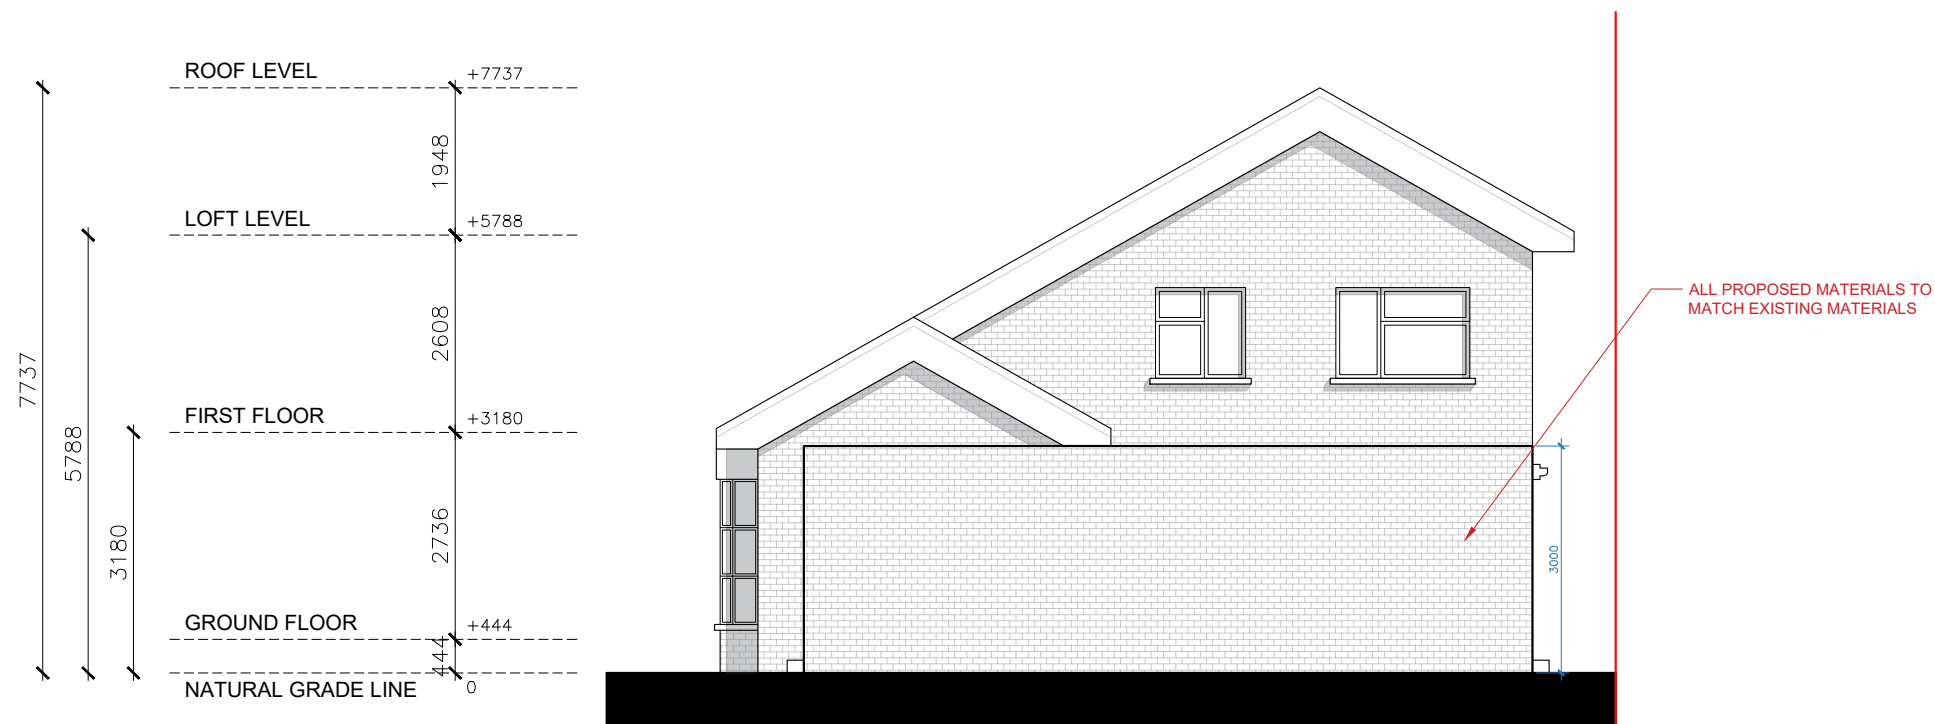

NORTH-WEST ELEVATION (RIGHT SIDE VIEW)

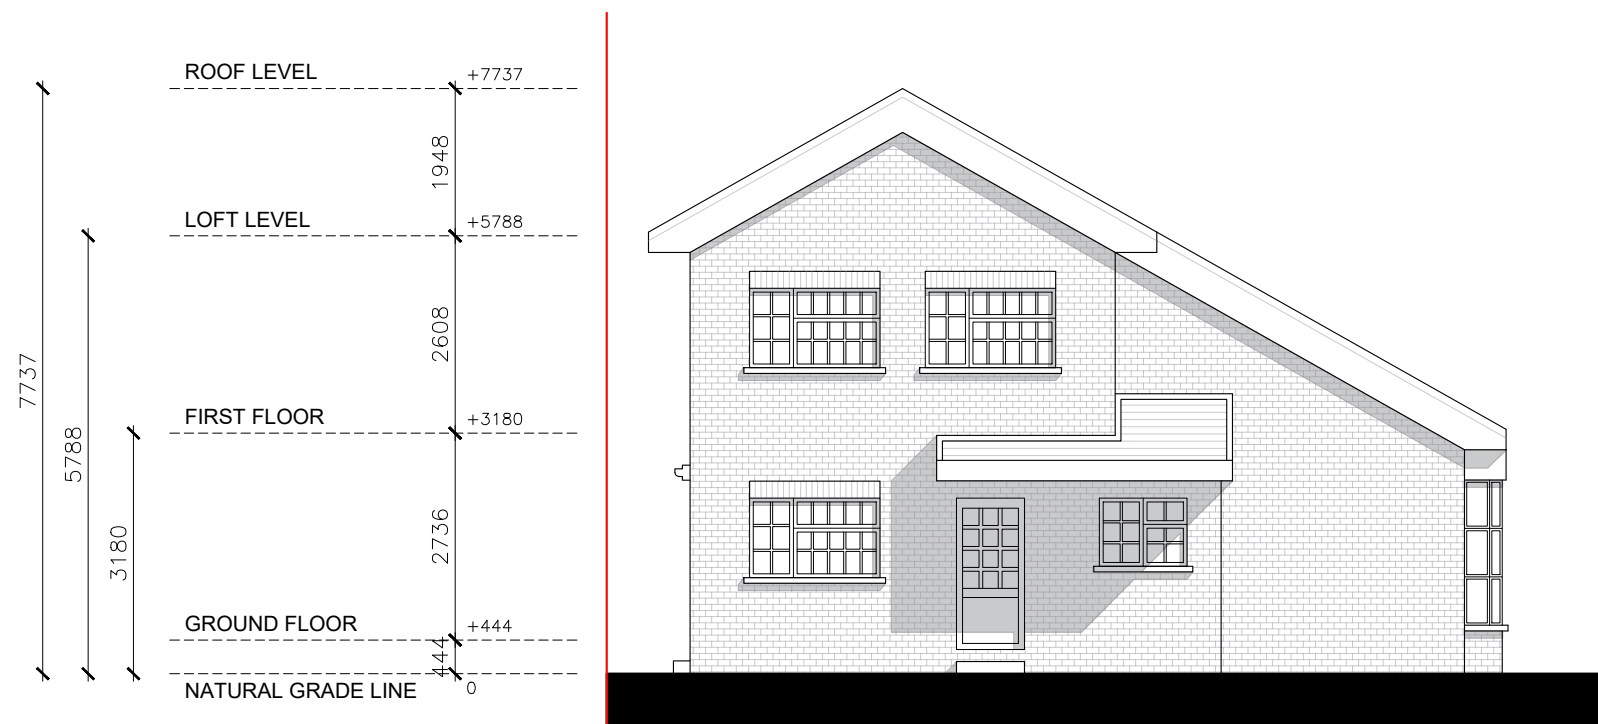

SOUTH-EAST ELEVATION (LEFT SIDE VIEW)

 

Written dimensions to be taken in preferences to scaled dimensions. The Contractor is responsible for checking all dimensions before work starts.

All work is to be carried out to the requirements, and to the satisfaction of the Local Authority. These drawings are for planning purposes only

Any discrepancies to be brought to the attention of Star Plans Consultants immediately.

Description

Rev	Date	Description	by	chk




76 Steli Ave. Canvey Island SS8 9QF
01268 914 125 • info@starplans.co.uk

Architecture | Planning

Client		
Project Former Brainswood Clinic		
Title Proposed Side Elevations		
Date: 21.04.2026	Rev:	
Scale: 1:100@A3		
Drawing No. P004		



SECTION A-A

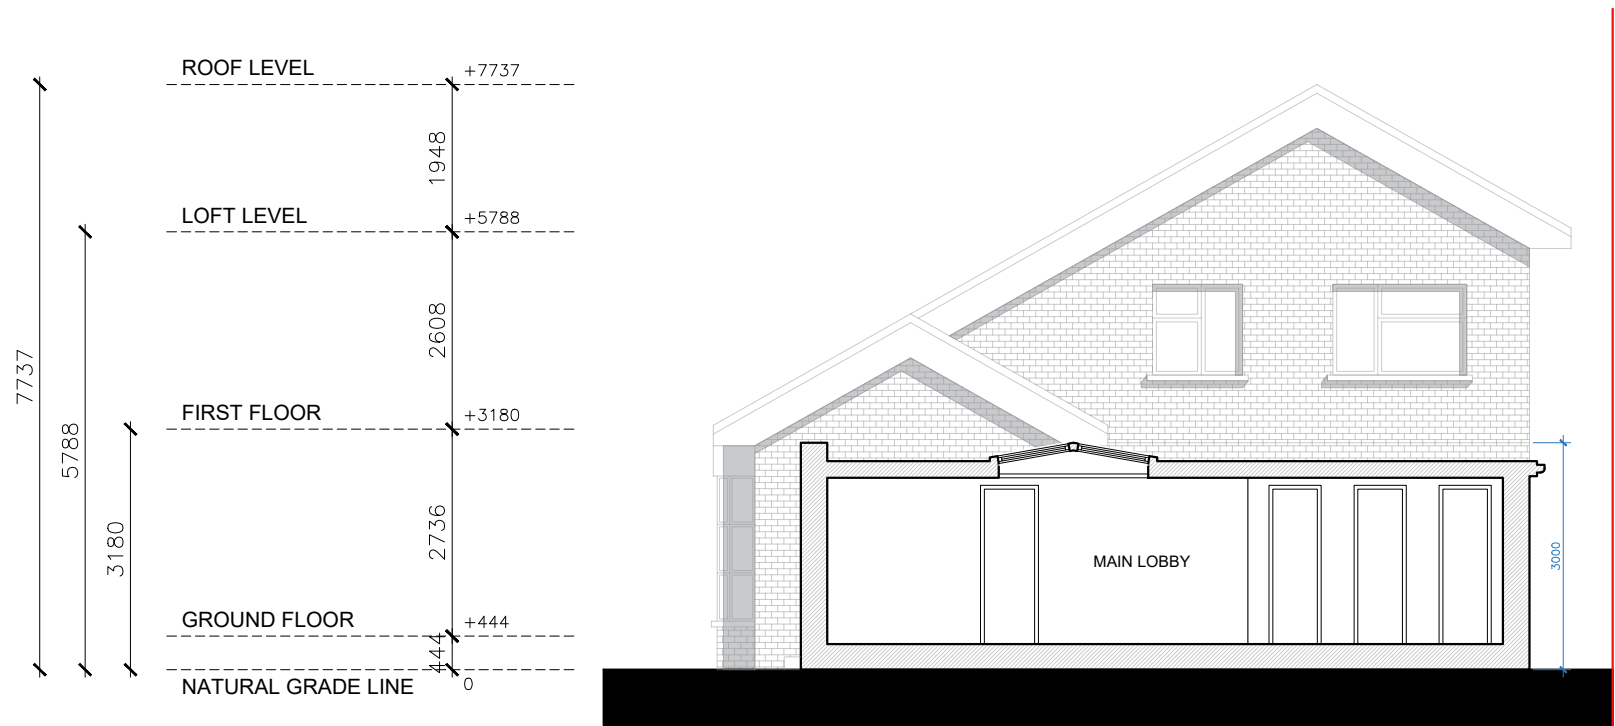

SECTION B-B



Written dimensions to be taken in preferences to scaled dimensions. The Contractor is responsible for checking all dimensions before work starts.

All work is to be carried out to the requirements, and to the satisfaction of the Local Authority.

These drawings are for planning purposes only

Any discrepancies to be brought to the attention of Star Plans Consultants immediately.

Description

Rev	Date	Description	by	chk



76 Steli Ave. Canvey Island SS8 9QF
01268 914 125 • info@starplans.co.uk

Architecture | Planning

Client

Project
Former Brainswood Clinic

Title
Proposed Sections

Date:	21.04.2026	Rev:
Scale:	1:100@A3	
Drawing No.	P005	