




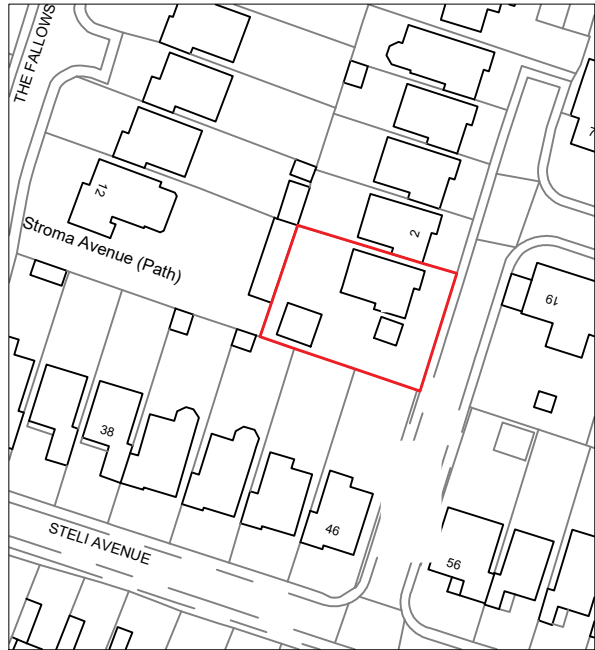

OS Map

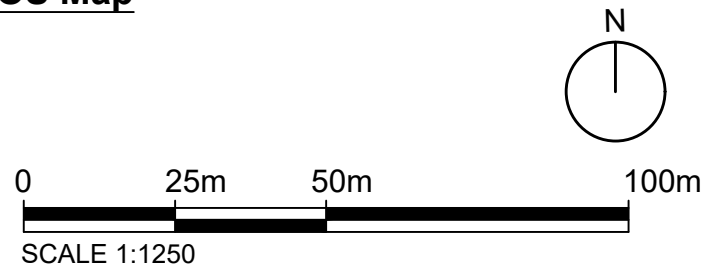

 Property Boundary

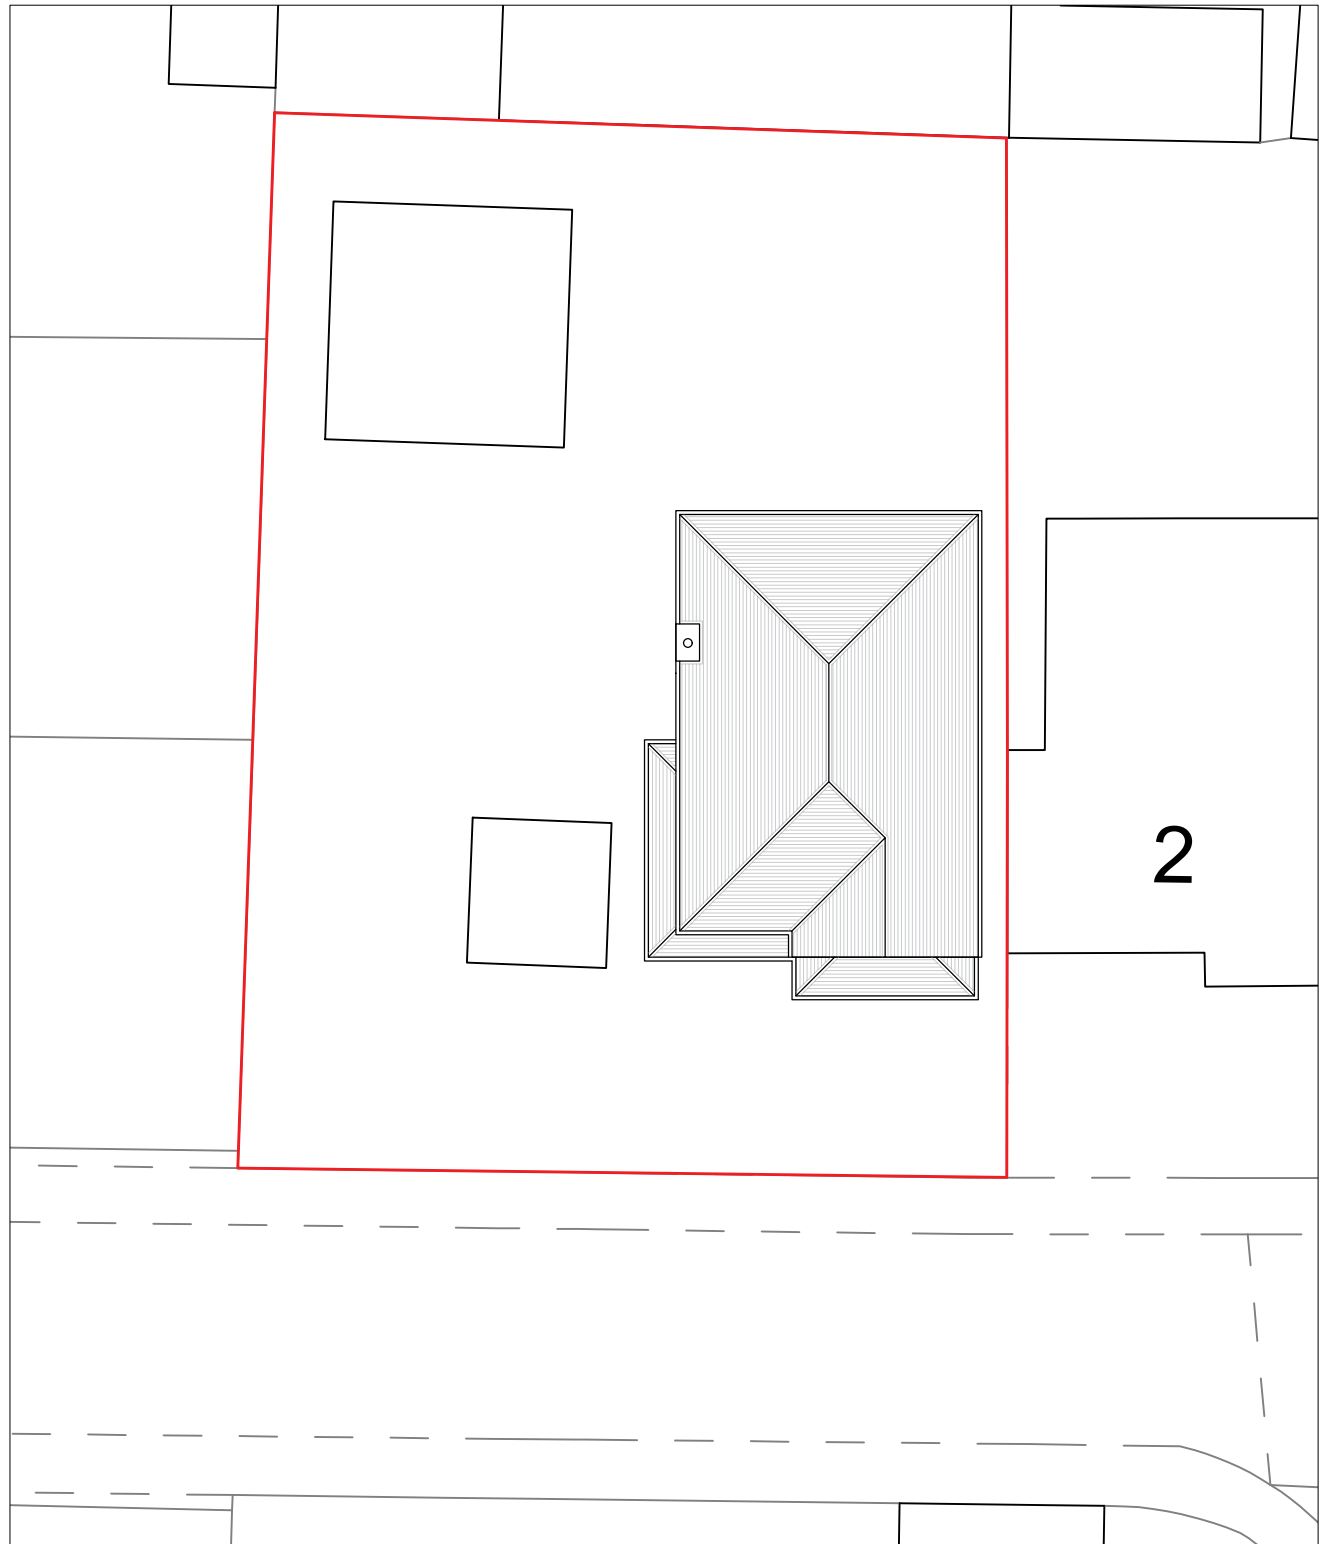

Location Plan



Written dimensions to be taken in preferences to scaled dimensions. The Contractor is responsible for checking all dimensions before work starts.

All work is to be carried out to the requirements, and to the satisfaction of the Local Authority.

These drawings are for planning purposes only

Any discrepancies to be brought to the attention of Star Plans Consultants immediately.

Description

Rev	Date	Description	by	chk



76 Steli Ave. Canvey Island SS8 9QF
01268 914 125 • info@starplans.co.uk

Architecture | Planning


Client

Project

UK


Title
Existing OS - Location Plans

Date:	20.07.2026	Rev:	---
Scale:	1:200/1:1250@A3		
Drawing No.	LE001		

 

Any discrepancies to be brought to the attention of
Star Plans Consultants immediately.


Rev	Date	Description	by	chk

 

Title	Existing Floor Plans and Roof Plan
-------	------------------------------------


[illegible]

TOTAL EXISTING GIA = 155.41 M²

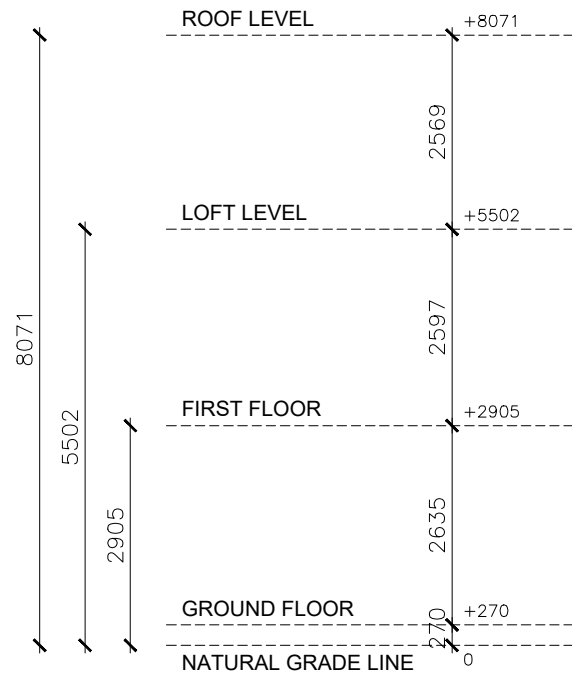

Neighbouring
Property

SOUTH-EAST ELEVATION (FRONT VIEW)

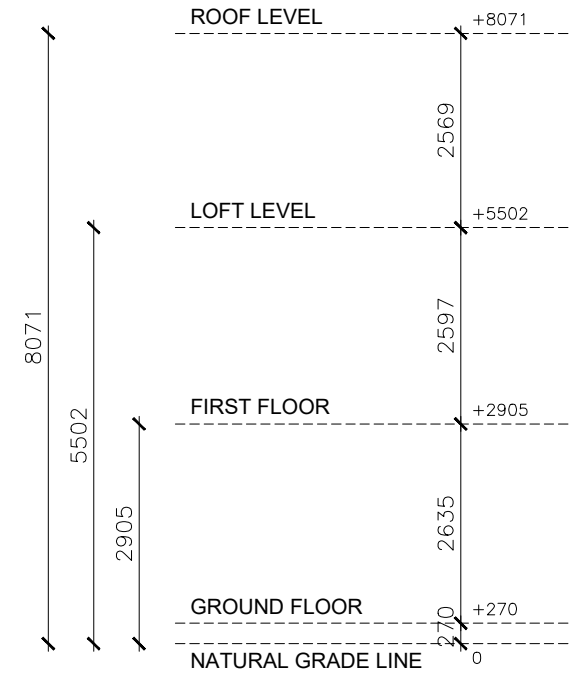

Neighbouring
Property

NORTH-WEST ELEVATION (REAR VIEW)



Written dimensions to be taken in preferences to scaled dimensions. The Contractor is responsible for checking all dimensions before work starts.

All work is to be carried out to the requirements, and to the satisfaction of the Local Authority.

These drawings are for planning purposes only

Any discrepancies to be brought to the attention of Star Plans Consultants immediately.

Description

Rev	Date	Description	by	chk



76 Steli Ave. Canvey Island SS8 9QF
01268 914 125 • info@starplans.co.uk

Architecture | Planning

Client

Project

UK


Title
Existing Front and Rear Elevations

Date: 20.07.2026


Scale: 1:100@A3

Drawing No. E002

Rev:

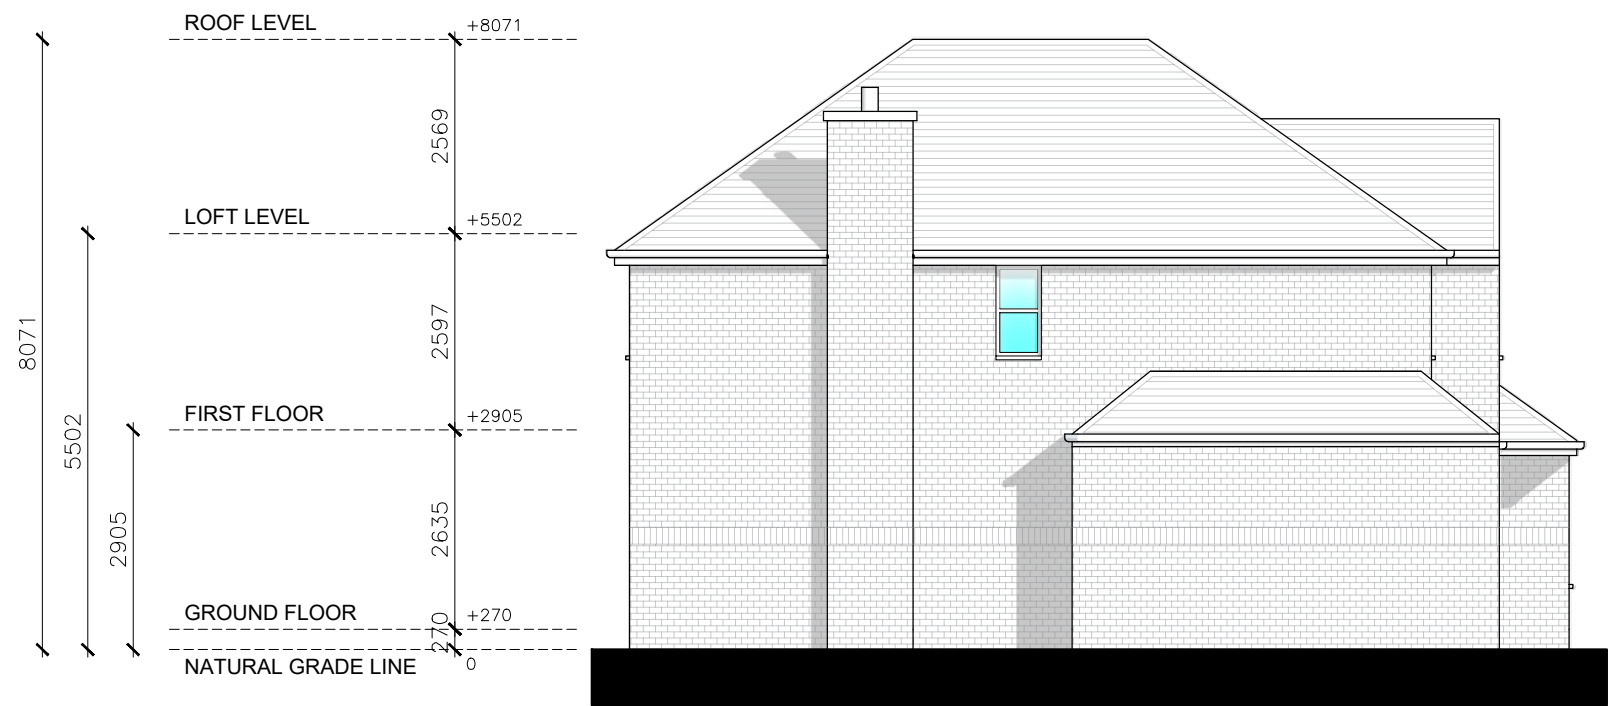

SOUTH-WEST ELEVATION (LEFT SIDE VIEW)

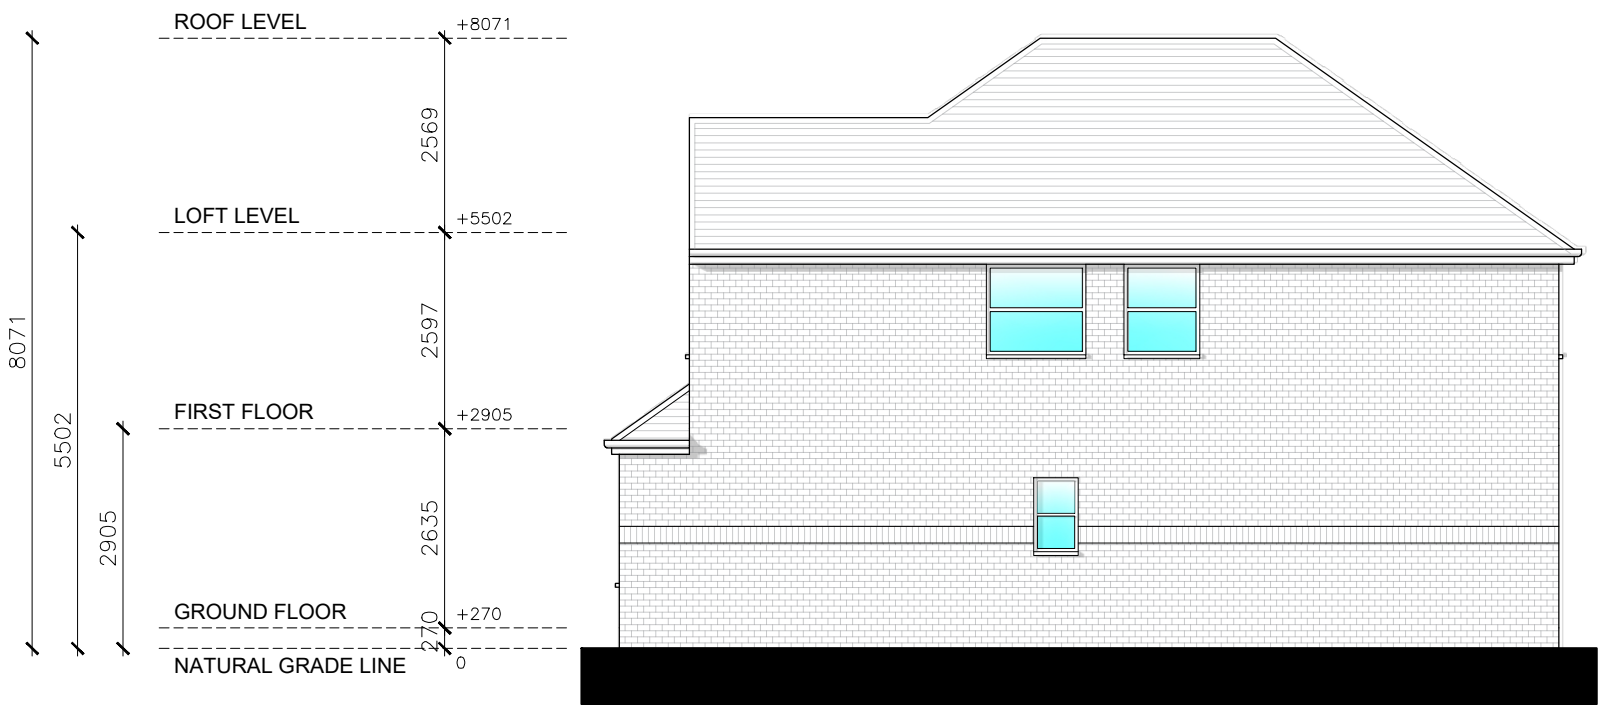

NORTH-EAST ELEVATION (RIGHT SIDE VIEW)



Written dimensions to be taken in preferences to scaled dimensions. The Contractor is responsible for checking all dimensions before work starts.

All work is to be carried out to the requirements, and to the satisfaction of the Local Authority.

These drawings are for planning purposes only

Any discrepancies to be brought to the attention of Star Plans Consultants immediately.

Description

Rev	Date	Description	by	chk



76 Steli Ave. Canvey Island SS8 9QF
01268 914 125 • info@starplans.co.uk

Architecture | Planning

Client

Project

UK


Title
Existing Side Elevations

Date: 20.07.2026

Scale: 1:100@A3

Drawing No. E003

Rev:

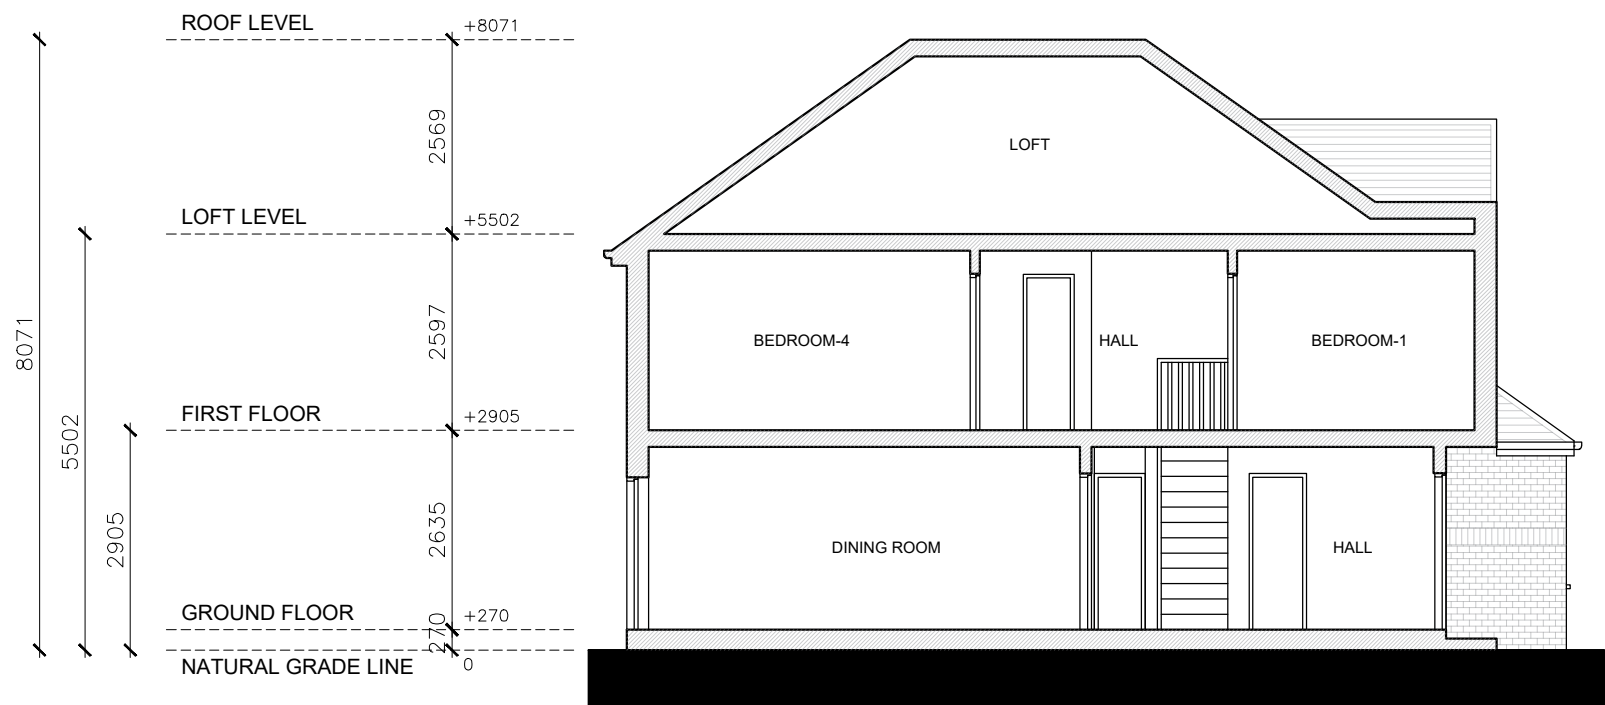

Written dimensions to be taken in preferences to scaled dimensions. The Contractor is responsible for checking all dimensions before work starts.

All work is to be carried out to the requirements, and to the satisfaction of the Local Authority.

These drawings are for planning purposes only

Any discrepancies to be brought to the attention of Star Plans Consultants immediately.

Description

Rev	Date	Description	by	chk



76 Steli Ave. Canvey Island SS8 9QF
01268 914 125 • info@starplans.co.uk

Architecture | Planning

Client

Project

UK

Date:	20.07.2026	Rev:
Scale:	1:100@A3	---
Drawing No.	E004	---