






OS Map

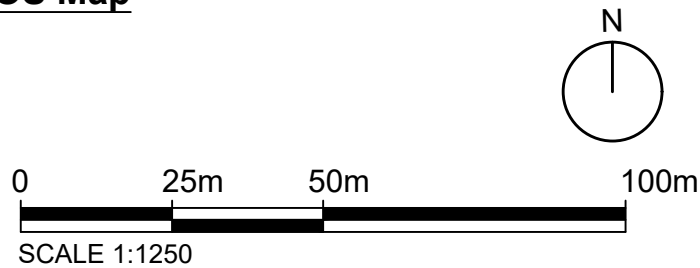

 Property Boundary

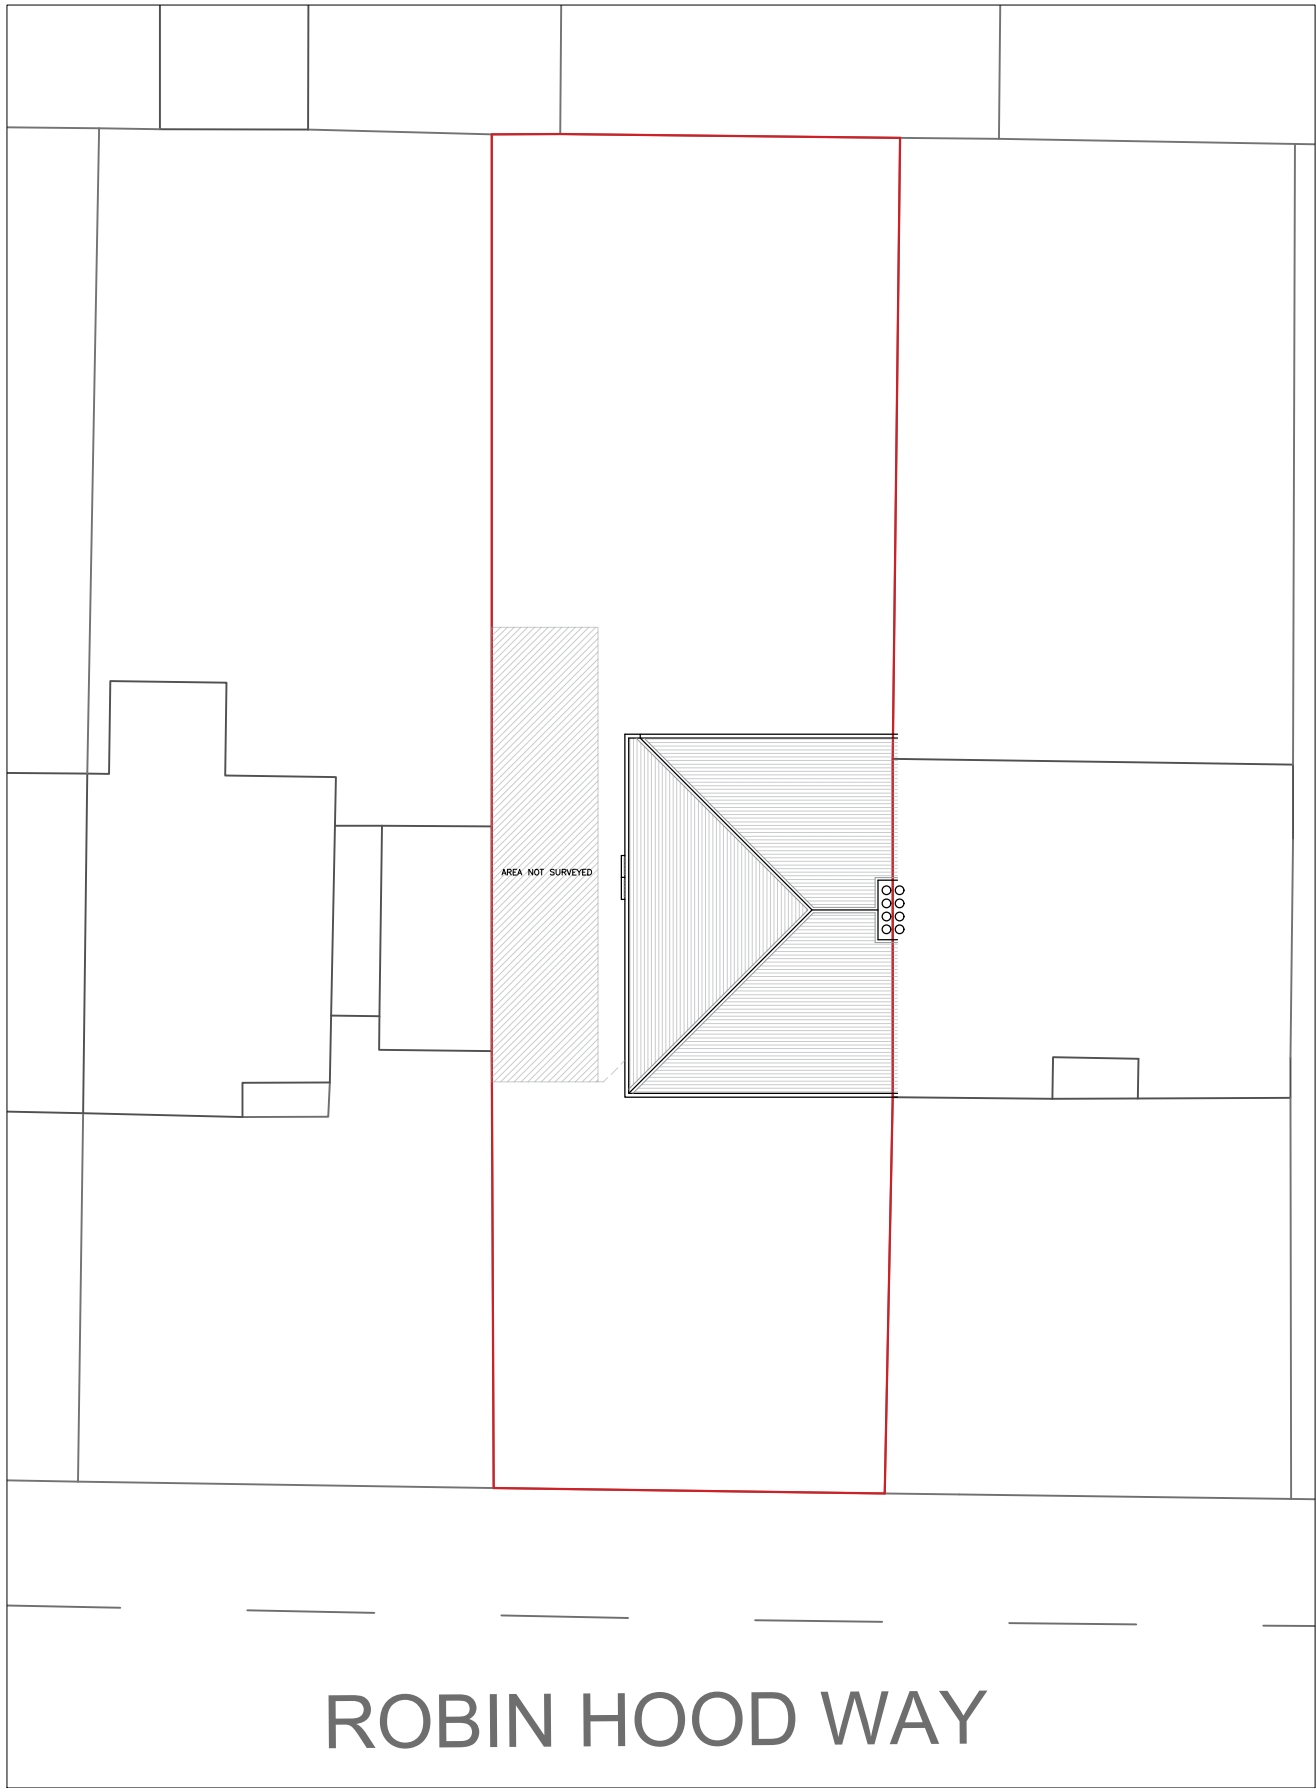

Location Plan

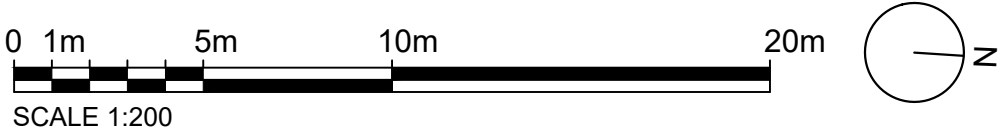

Written dimensions to be taken in preferences to scaled dimensions. The Contractor is responsible for checking all dimensions before work starts.

All work is to be carried out to the requirements, and to the satisfaction of the Local Authority.

These drawings are for planning purposes only

Any discrepancies to be brought to the attention of Star Plans Consultants immediately.

Description

Rev	Date	Description	by	chk



76 Steli Ave. Canvey Island SS8 9QF
01268 914 125 • info@starplans.co.uk

Architecture | Planning


Client

Project

Title
Existing OS - Location Plans

Date:	26.03.2026	Rev:	---
Scale:	1:100@A3		
Drawing No.	LE001		

Property Boundary
Area Calculation Boundary
Headroom Height

 

Written dimensions to be taken in preferences to scaled dimensions. The Contractor is responsible for checking all dimensions before work starts.

All work is to be carried out to the requirements, and to the satisfaction of the Local Authority.

These drawings are for planning purposes only

Any discrepancies to be brought to the attention of Star Plans Consultants immediately.

Description

Rev	Date	Description	by	chk



76 Steli Ave. Canvey Island SS8 9QF
01268 914 125 • info@starplans.co.uk

Architecture | Planning

Client

Project


Title
Existing Floor Plans and Roof Plan

Date: 26.03.2026

Scale: 1:100@A3


Drawing No. E001

Rev:

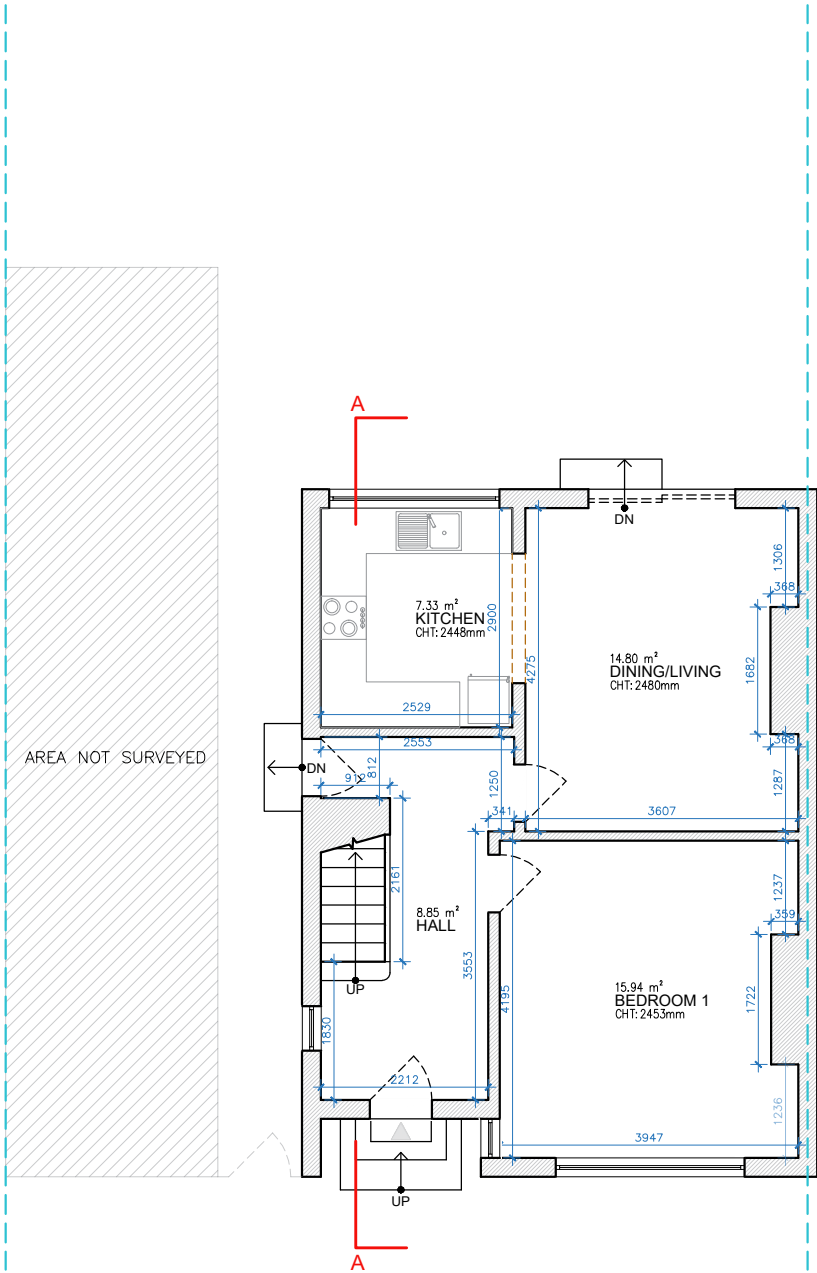


GROUND FLOOR
GIA = 52.43 M²

TOTAL EXISTING GIA = 106.67 M²

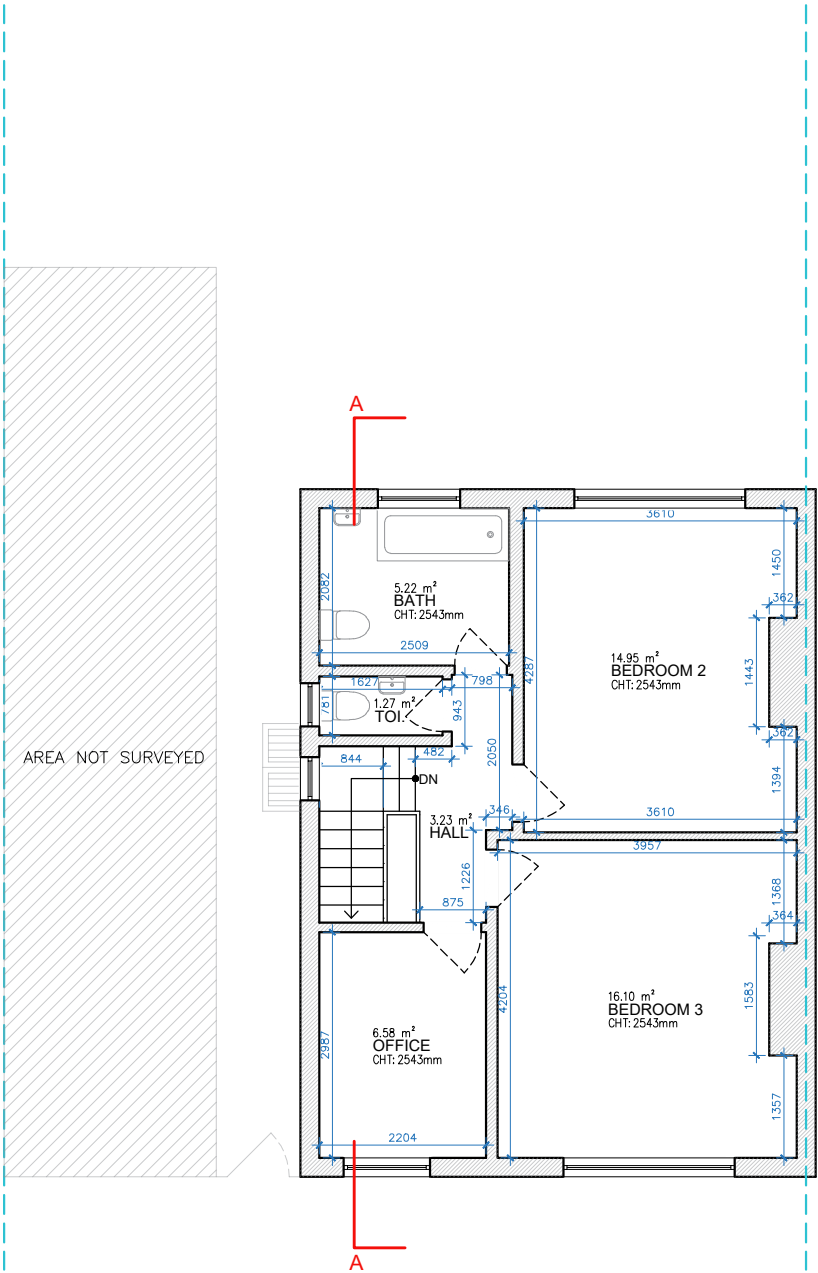


FIRST FLOOR
GIA = 54.24 M²

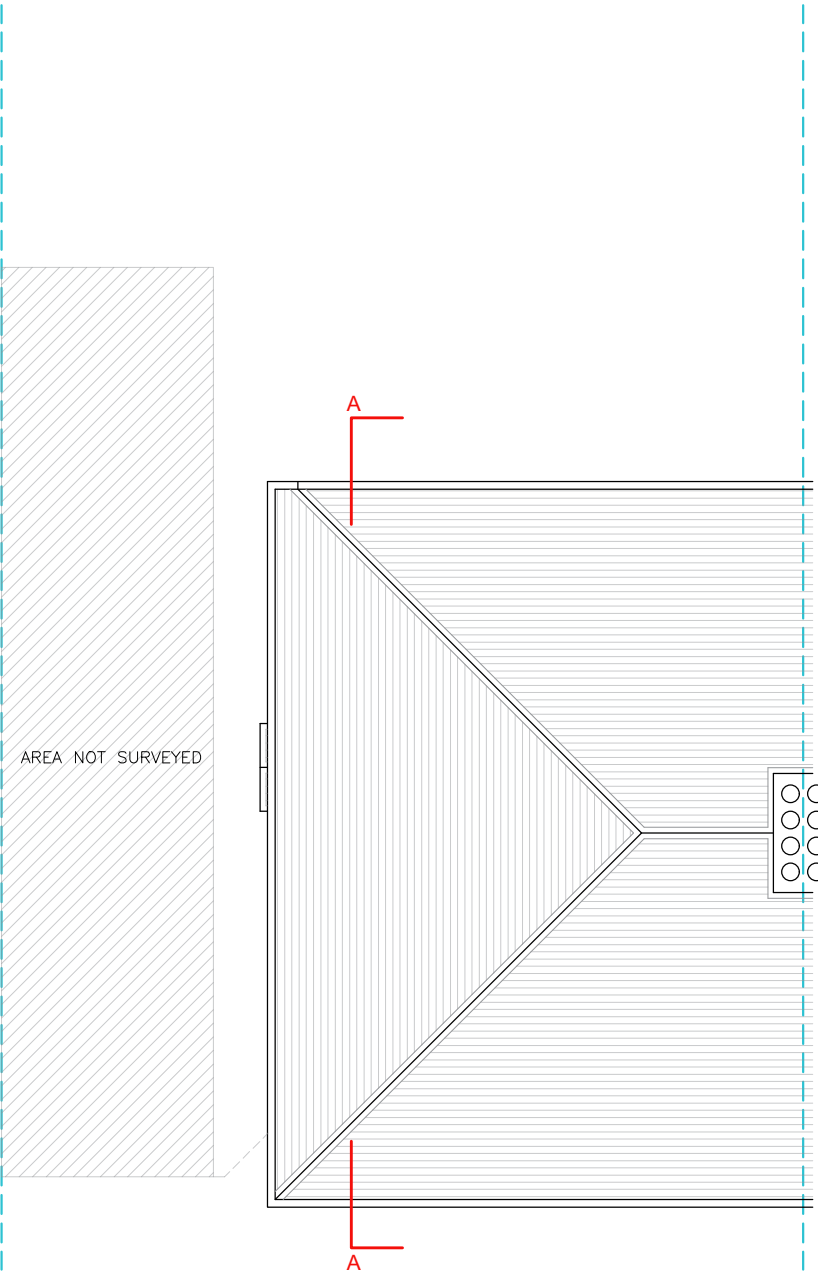


ROOF LEVEL
LOFT INTERNAL HEIGHT: 2744mm



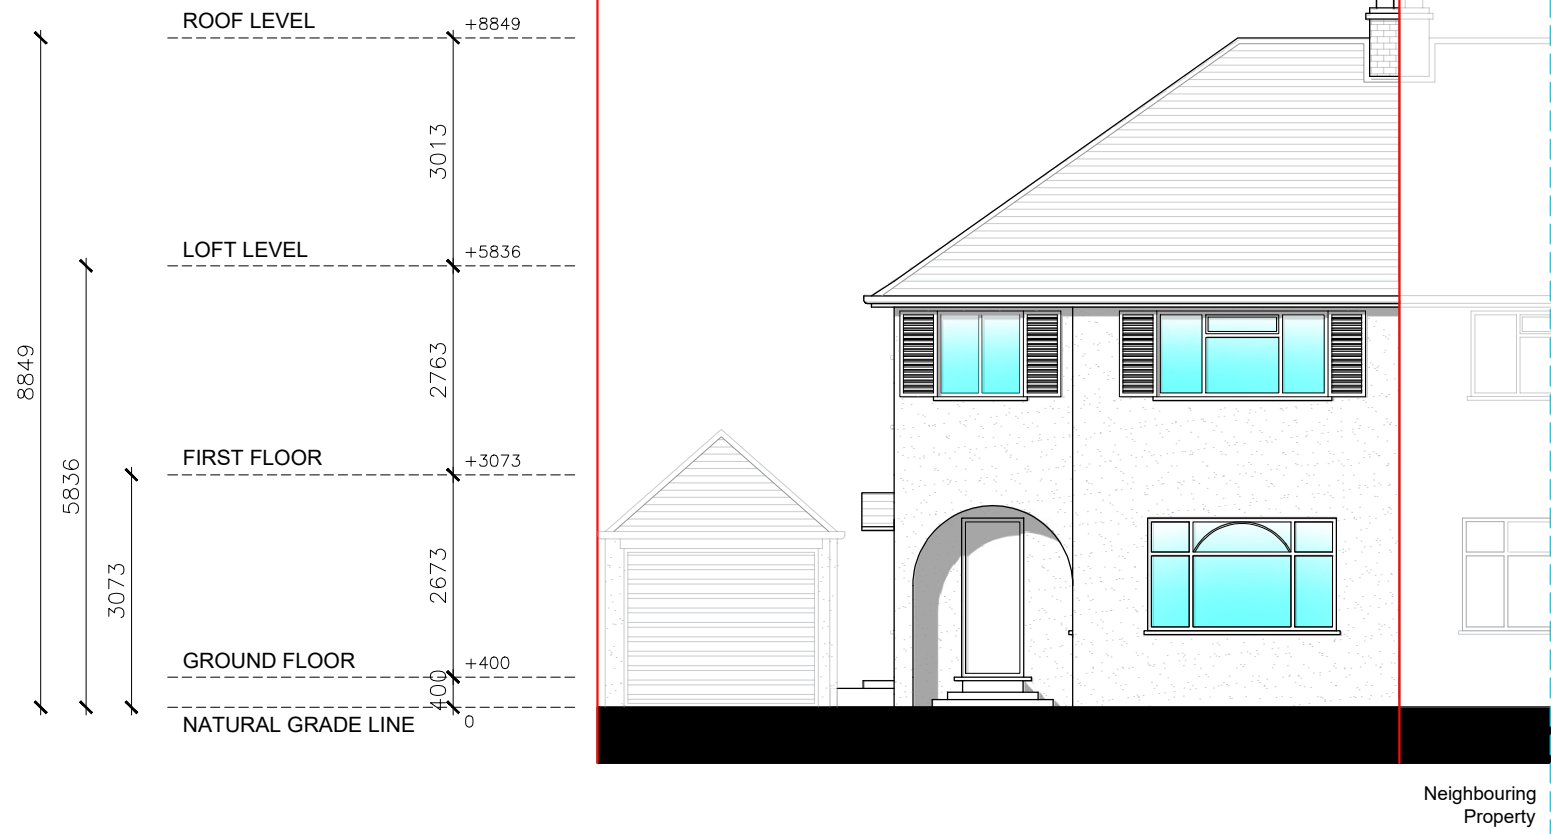

NORTH-EAST ELEVATION (FRONT VIEW)

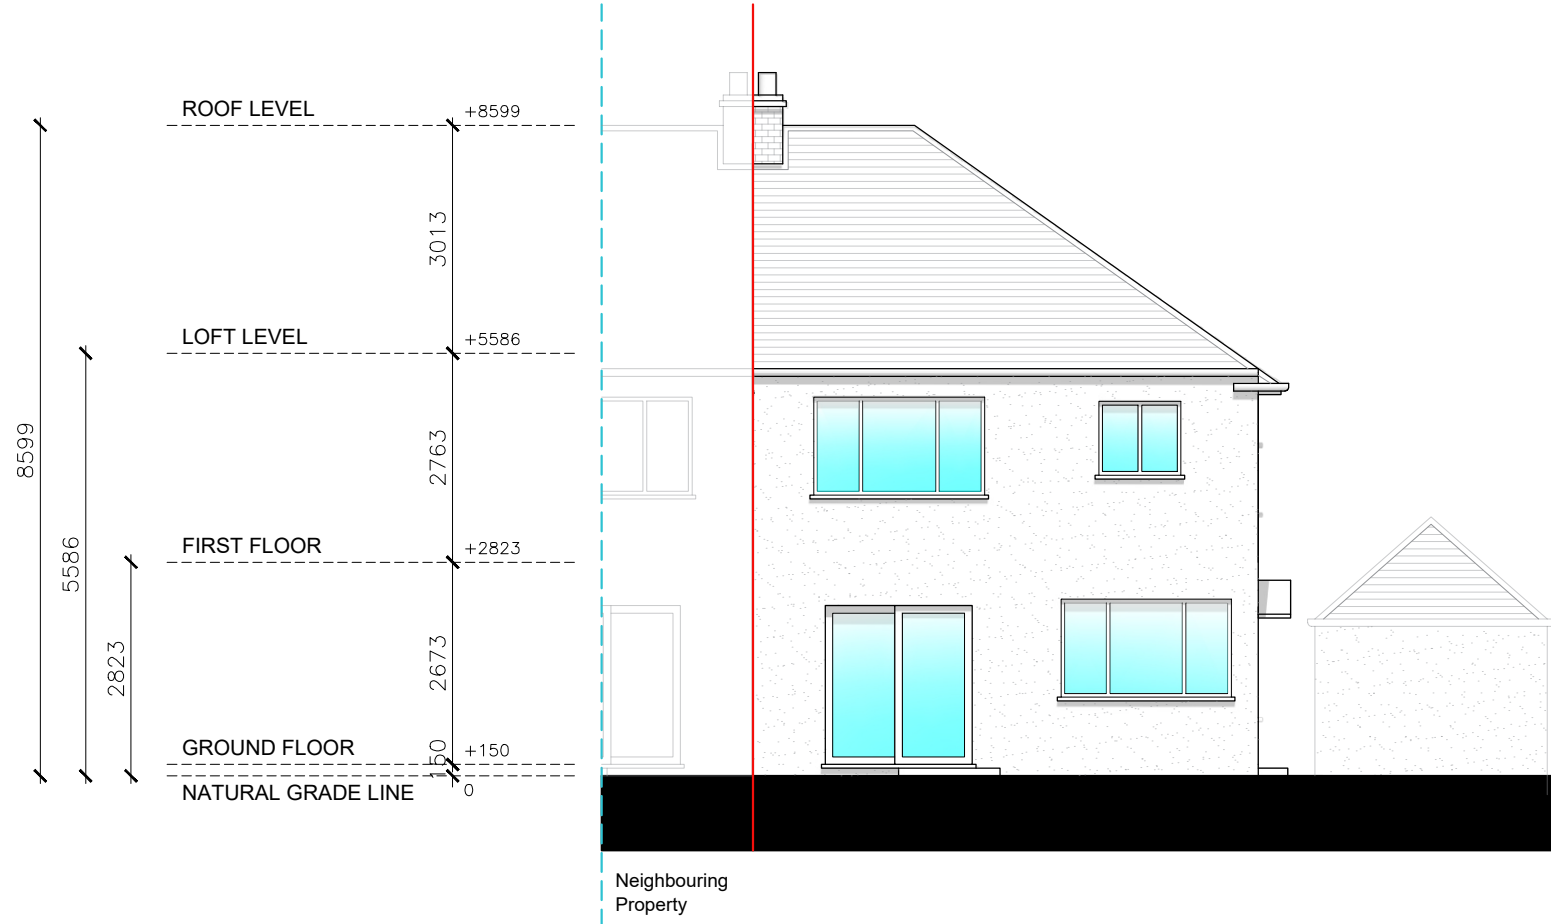

SOUTH-WEST ELEVATION (REAR VIEW)



Written dimensions to be taken in preferences to scaled dimensions. The Contractor is responsible for checking all dimensions before work starts.

All work is to be carried out to the requirements, and to the satisfaction of the Local Authority.

These drawings are for planning purposes only

Any discrepancies to be brought to the attention of Star Plans Consultants immediately.

Description

Rev	Date	Description	by	chk



76 Steli Ave. Canvey Island SS8 9QF
01268 914 125 • info@starplans.co.uk

Architecture | Planning

Client


Project

Title
Existing Front and Rear Elevations

Date:	26.03.2026	Rev:	---
Scale:	1:100@A3		---
Drawing No.	E002		---



SOUTH-EAST ELEVATION (LEFT SIDE VIEW)

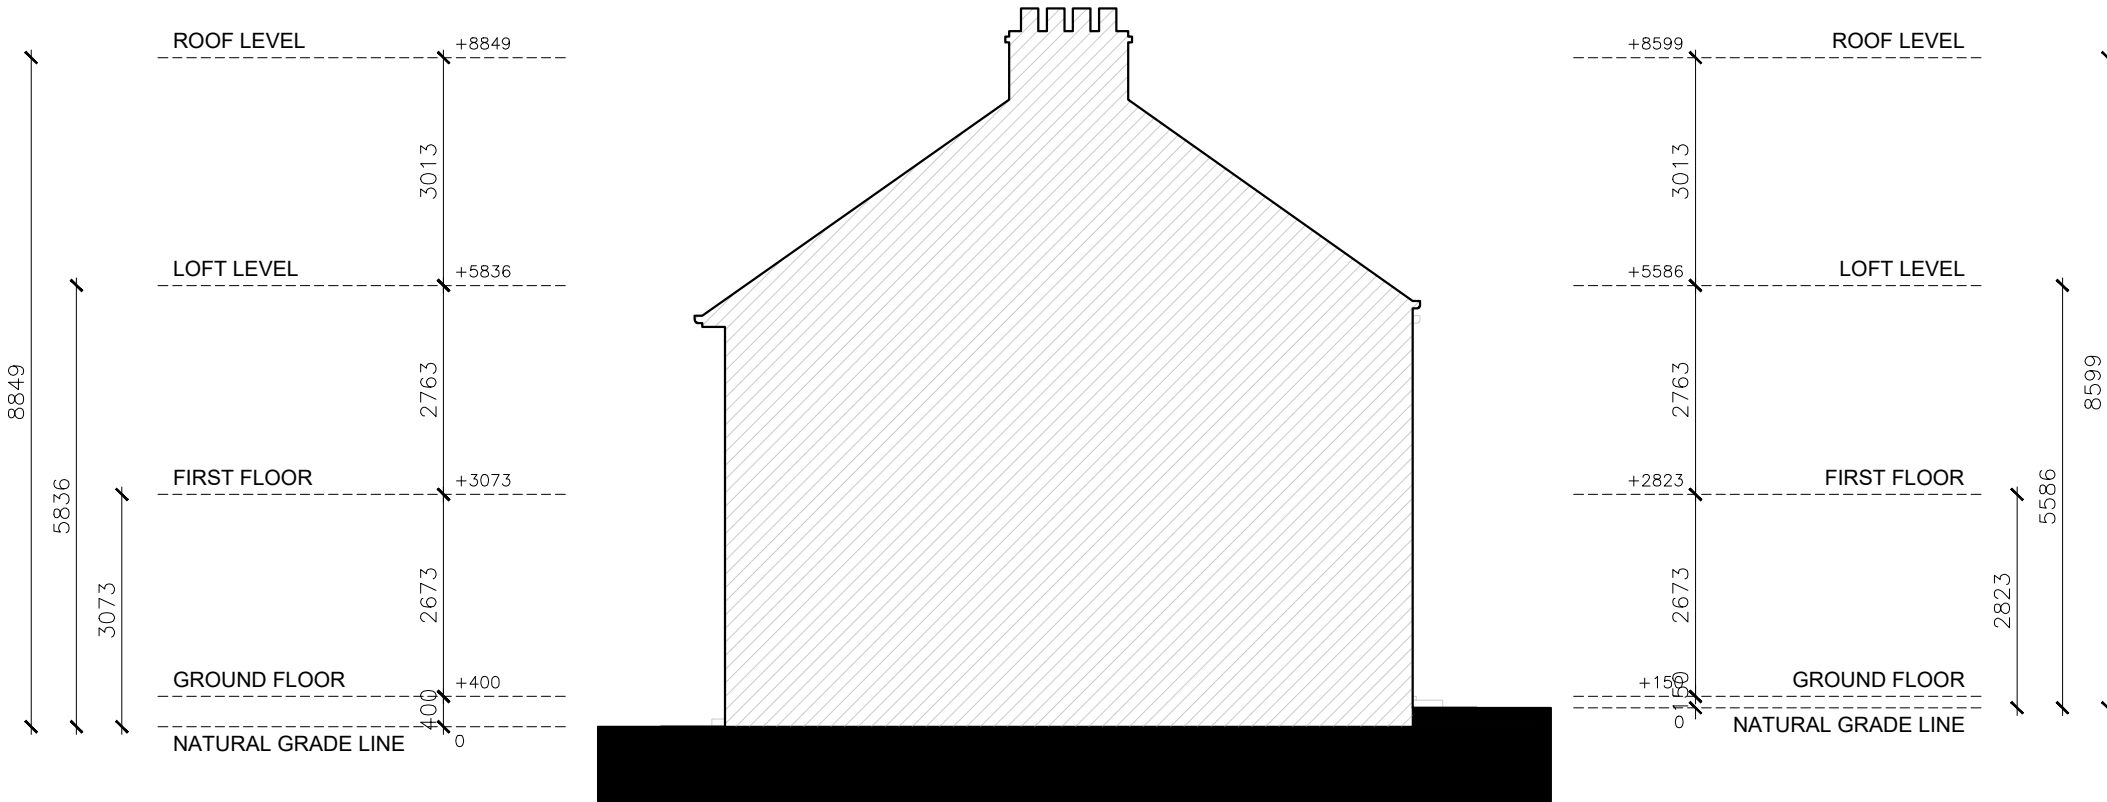

NORTH-WEST ELEVATION (RIGHT SIDE VIEW)



Written dimensions to be taken in preferences to scaled dimensions. The Contractor is responsible for checking all dimensions before work starts.

All work is to be carried out to the requirements, and to the satisfaction of the Local Authority.

These drawings are for planning purposes only

Any discrepancies to be brought to the attention of Star Plans Consultants immediately.

Description					
Rev	Date	Description	by	chk	



76 Steli Ave. Canvey Island SS8 9QF
01268 914 125 • info@starplans.co.uk

Architecture | Planning

Client

Project

Title
Existing Side Elevations

Date: 26.03.2026	Rev:
Scale: 1:100@A3	---
Drawing No. E003	---



SECTION A-A



Written dimensions to be taken in preferences to scaled dimensions. The Contractor is responsible for checking all dimensions before work starts.

All work is to be carried out to the requirements, and to the satisfaction of the Local Authority.
These drawings are for planning purposes only

Any discrepancies to be brought to the attention of Star Plans Consultants immediately.

Description

Rev	Date	Description	by	chk



76 Steli Ave. Canvey Island SS8 9QF
01268 914 125 • info@starplans.co.uk

Architecture | Planning

Client

Project

Title
Existing Section A-A

Date:	26.03.2026	Rev:
Scale:	1:100@A3	
Drawing No.	E004	
