


OS Map



SCALE 1:1250

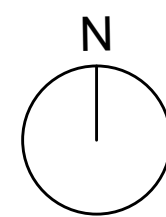


Property Boundary



Location Plan



SCALE 1:200

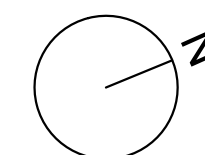

Written dimensions to be taken in preferences to scaled dimensions. The Contractor is responsible for checking all dimensions before work starts.

All work is to be carried out to the requirements, and to the satisfaction of the Local Authority.
These drawings are for planning purposes only

Any discrepancies to be brought to the attention of Star Plans Consultants immediately.

Item	Description	Unit	Quantity	Unit Price	Total Price
1	...	...	...	...	...
2	...	...	...	...	...
90	...	...	...	...	

Rev	Date	Description	by	chk



76 Steli Ave. Canvey Island SS8 9QF
01268 914 125 • info@starplans.co.uk

Architecture | Planning

Client	
--------	--

Project	
---------	--



Title
Existing OS - Location Plans

Date:	28.04.2026	Re
-------	------------	----


Scale: 1:1250/ 1:200@A1
Drawing No. LE001

Rev:


Property Boundary

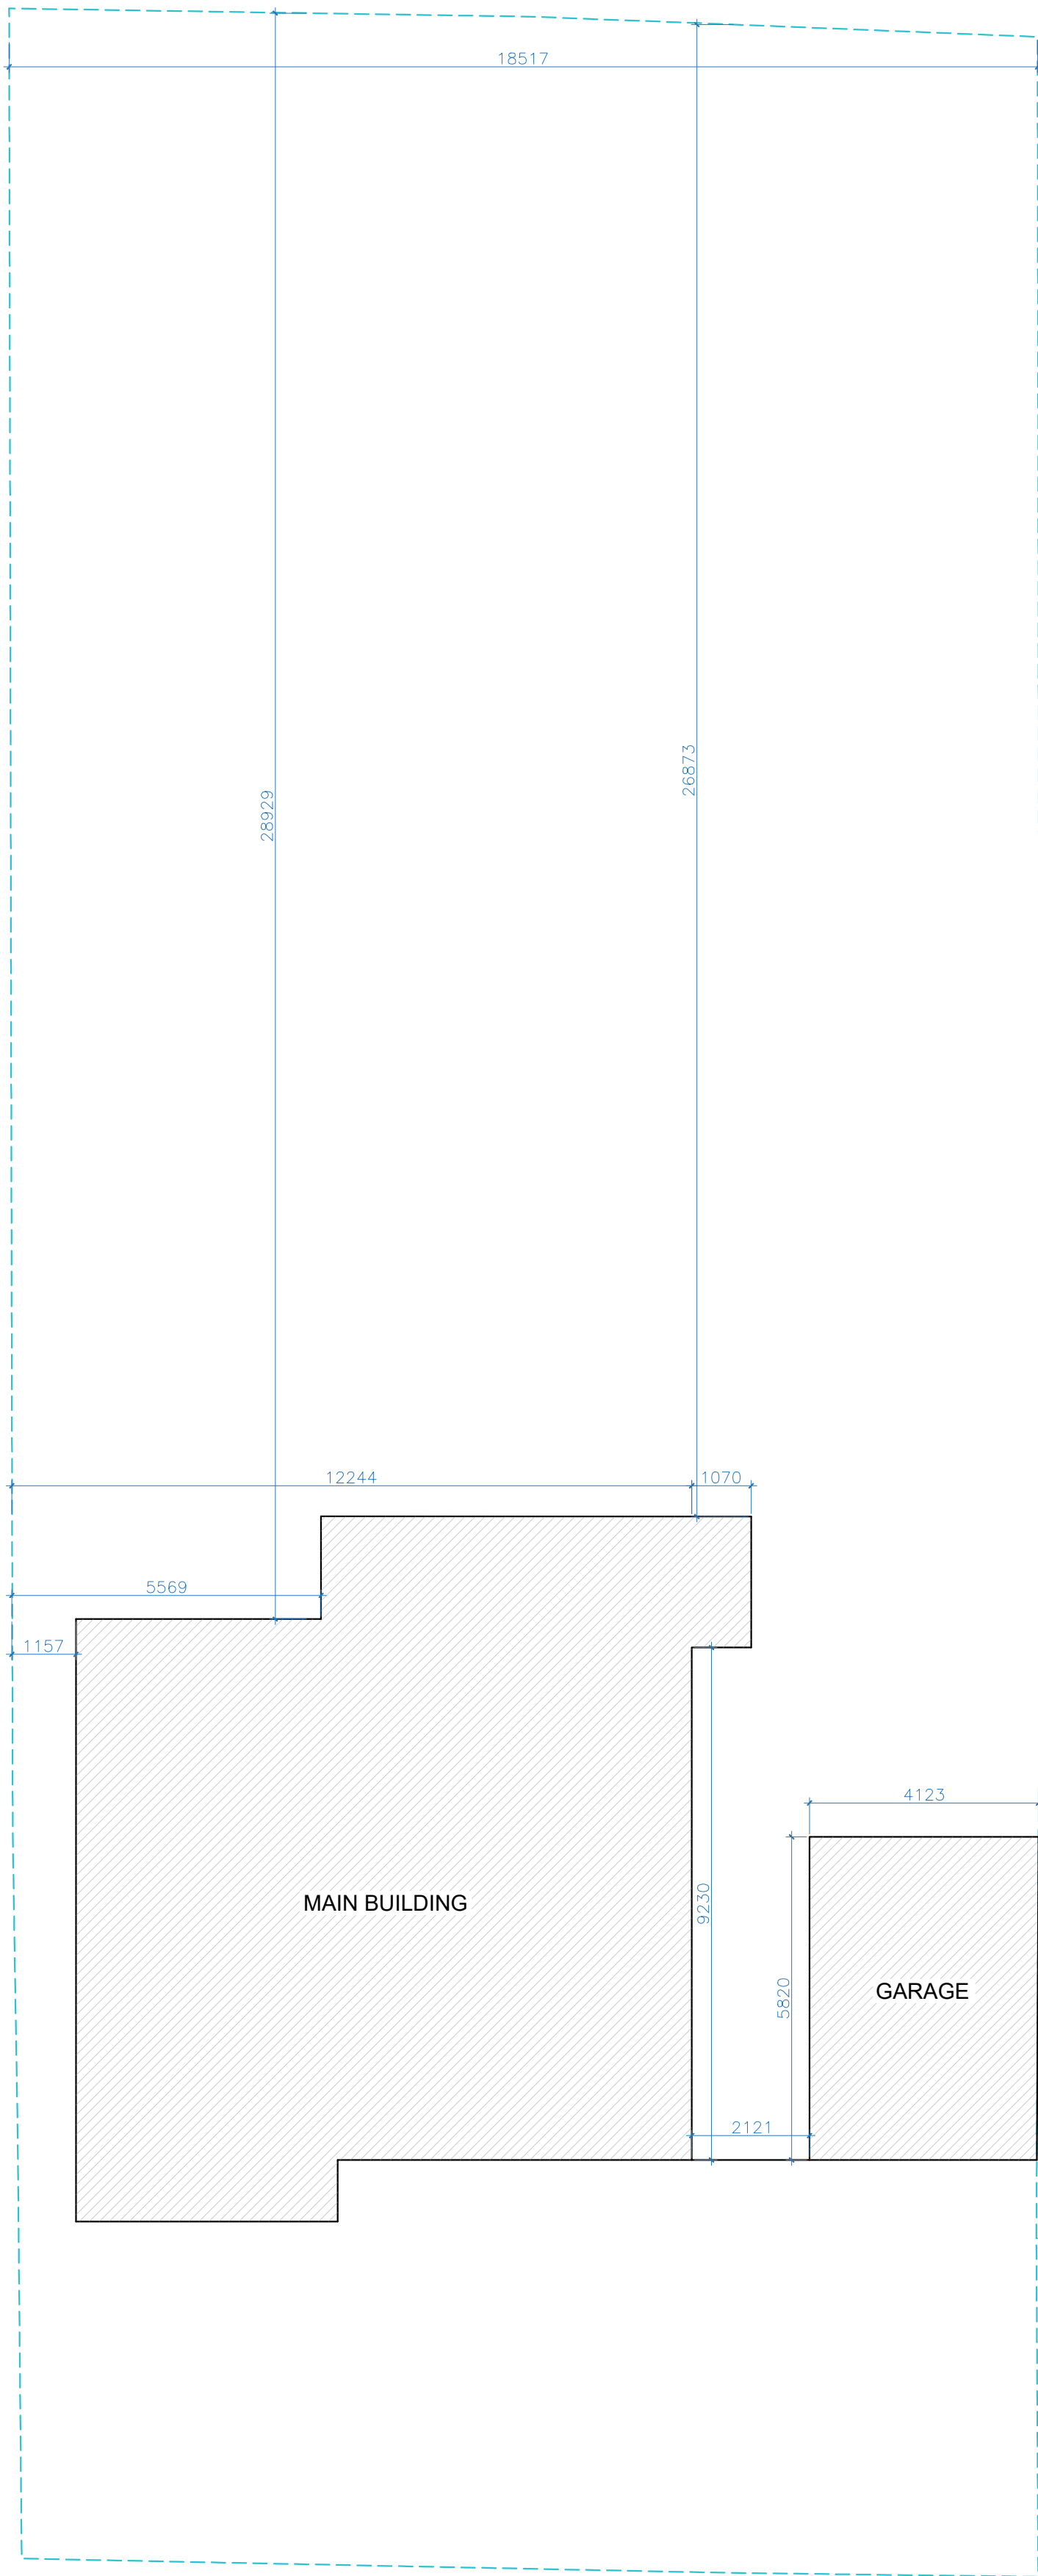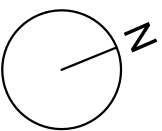

GARDEN PLAN

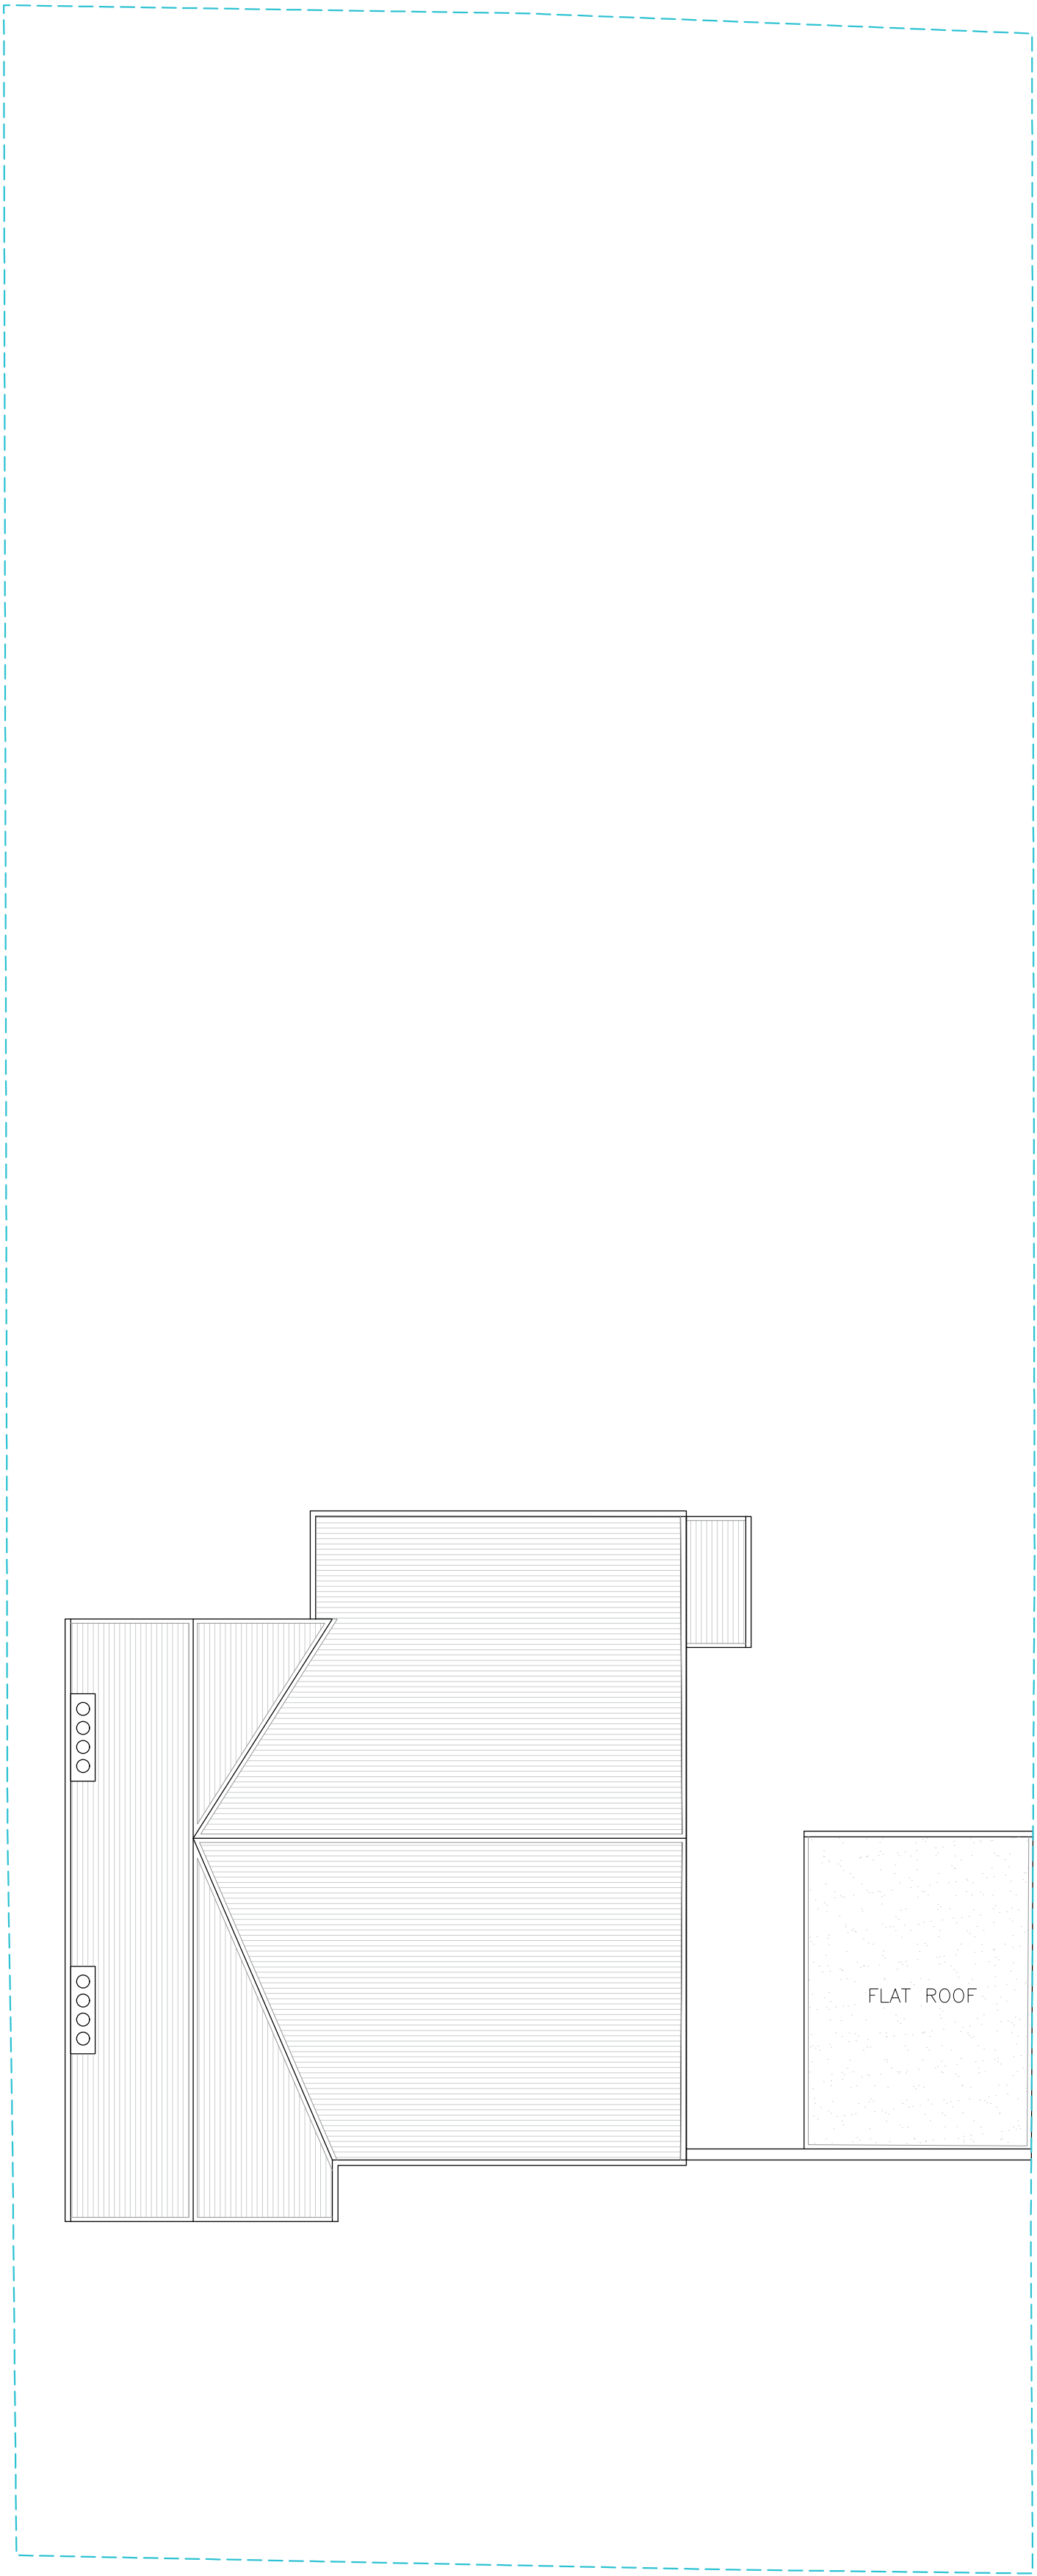

SITE PLAN

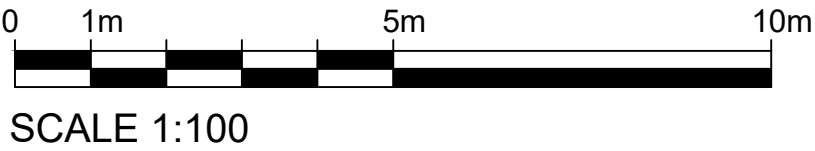

Written dimensions to be taken in preferences to scaled dimensions. The Contractor is responsible for checking all dimensions before work starts.

All work is to be carried out to the requirements, and to the satisfaction of the Local Authority.

These drawings are for planning purposes only

Any discrepancies to be brought to the attention of Star Plans Consultants immediately.

Description

Rev	Date	Description	by	chk



where millimeters matter

75 Steti Ave. Canvey Island SS8 9QF
01268 914 125 • info@starplans.co.uk

Architecture | Planning

Client

Project

Title
Existing Garden and Site Plan

Date: 28.04.2026

Scale: 1:100 @ A1

Drawing No. E001

Rev: