## OS Map

N

0 25m 50m 100m

SCALE 1:1250

Property Boundary

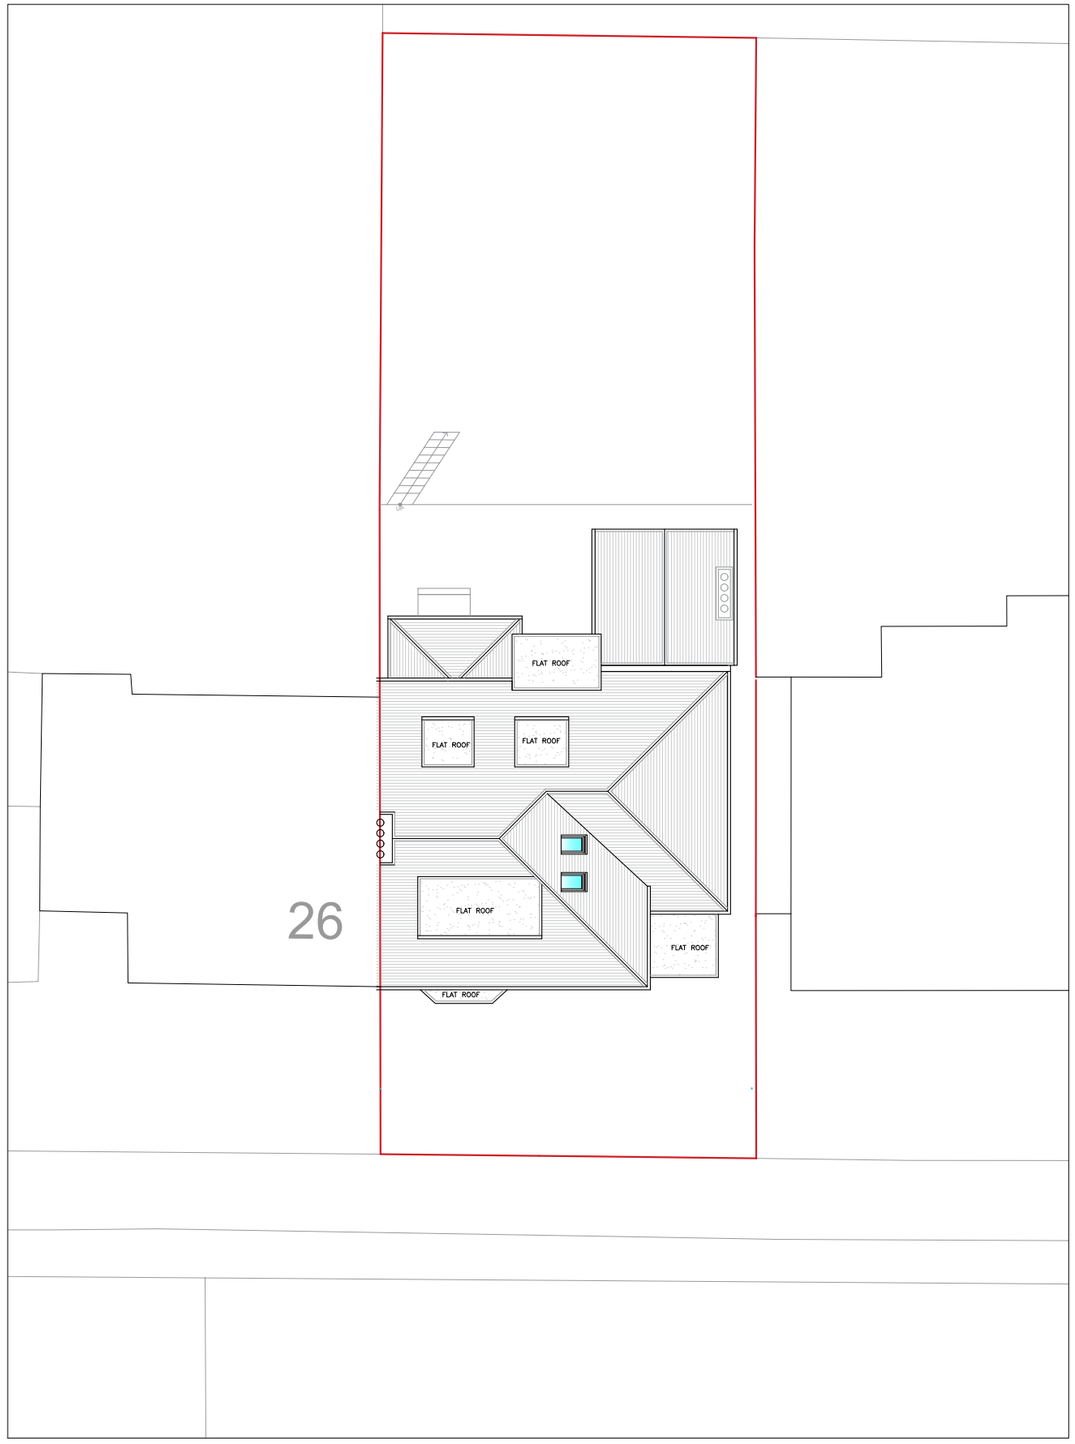


## Location Plan

0 1m 5m 10m 20m

SCALE 1:200

N

Written dimensions to be taken in preferences to scaled dimensions. The Contractor is responsible for checking all dimensions before work starts.

All work is to be carried out to the requirements, and to the satisfaction of the Local Authority.
These drawings are for planning purposes only

Any discrepancies to be brought to the attention of Star Plans Consultants immediately.

Description

| Rev | Date | Description | by | chk |
|---|---|---|---|---|
| | | | | |
| | | | | |
| | | | | |
| | | | | |

STAR PLANS
where millimeters matter
76 Steli Ave. Canvey Island SS8 9QF
01268 914 125 • info@starplans.co.uk
Architecture I Planning

Client

Project

Title

Existing OS - Location Plans

| | | |
|---|---|---|
| Date: | 21.01.2026 | Rev: |
| Scale: | 1:100@A3 | --- |
| Drawing No. | LE001 | |
| | | --- |

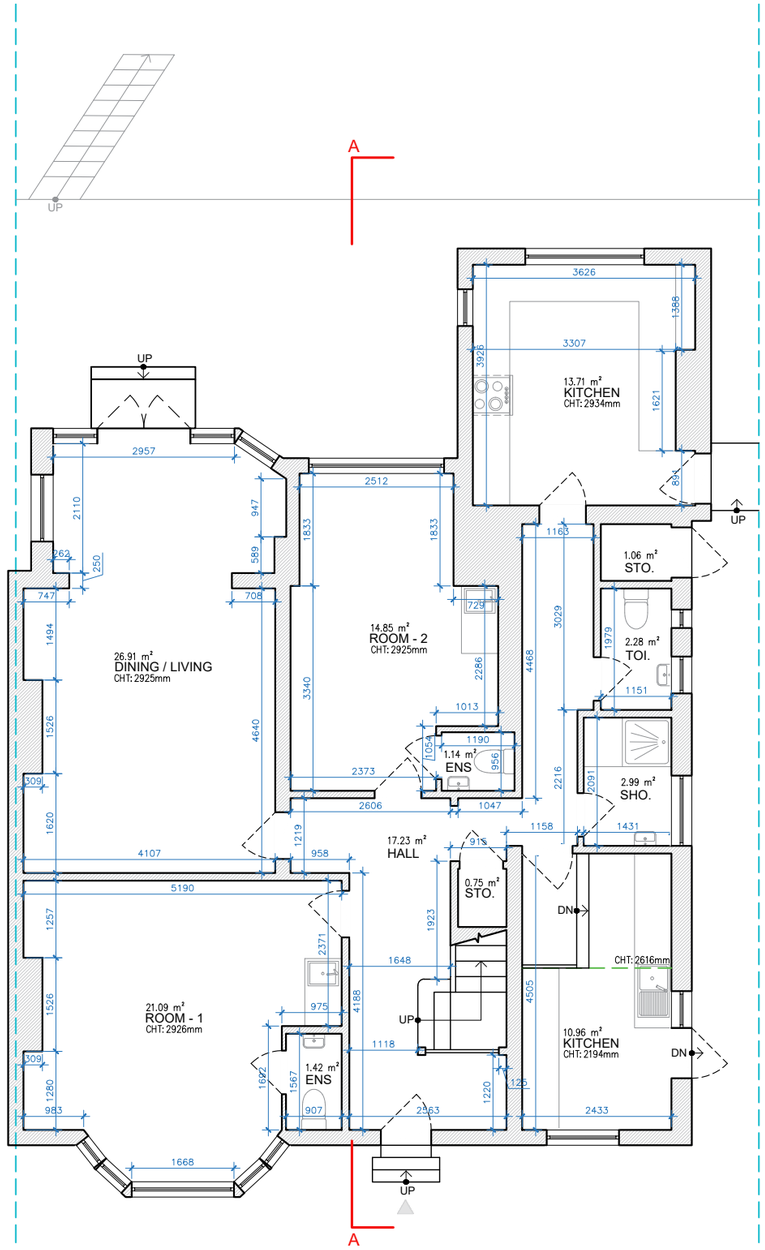


## GROUND FLOOR

GIA = 127.47 M²

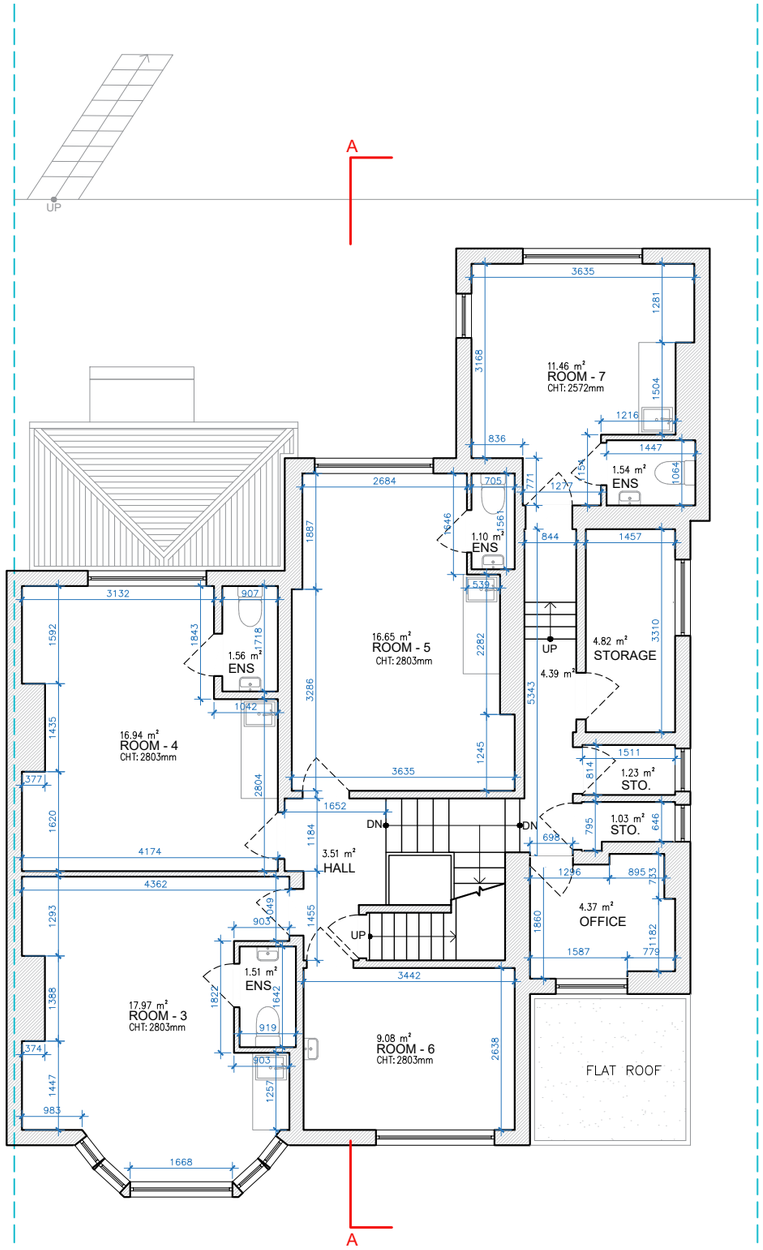


## FIRST FLOOR

GIA = 113.76 M²

TOTAL EXISTING GIA = 283.13 M²

0 1m 5m 10m

Written dimensions to be taken in preferences to scaled dimensions. The Contractor is responsible for checking all dimensions before work starts.

All work is to be carried out to the requirements, and to the satisfaction of the Local Authority.
These drawings are for planning purposes only

Any discrepancies to be brought to the attention of Star Plans Consultants immediately.

Description

| Rev | Date | Description | by | chk |
|---|---|---|---|---|
| | | | | |


STAR PLANS
where millimeters matter
76 Steli Ave. Canvey Island SS8 9QF
01268 914 125 • info@starplans.co.uk
Architecture I Planning


Client

Project

Title
Existing Floor Plans

| | | |
|---|---|---|
| Date: | 16.06.2026 | Rev: |
| Scale: | 1:100@A3 | --- |
| Drawing No. | E001 | --- |

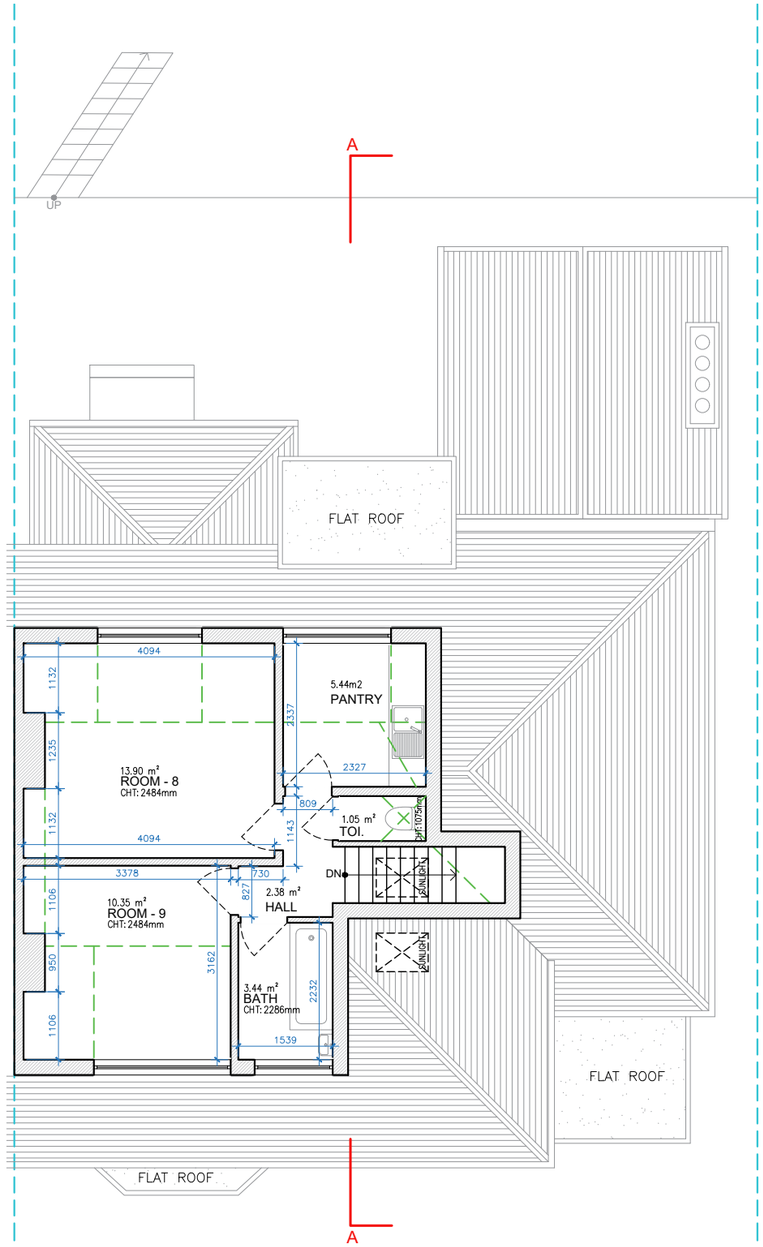


## LOFT LEVEL

GIA = 41.90 M²

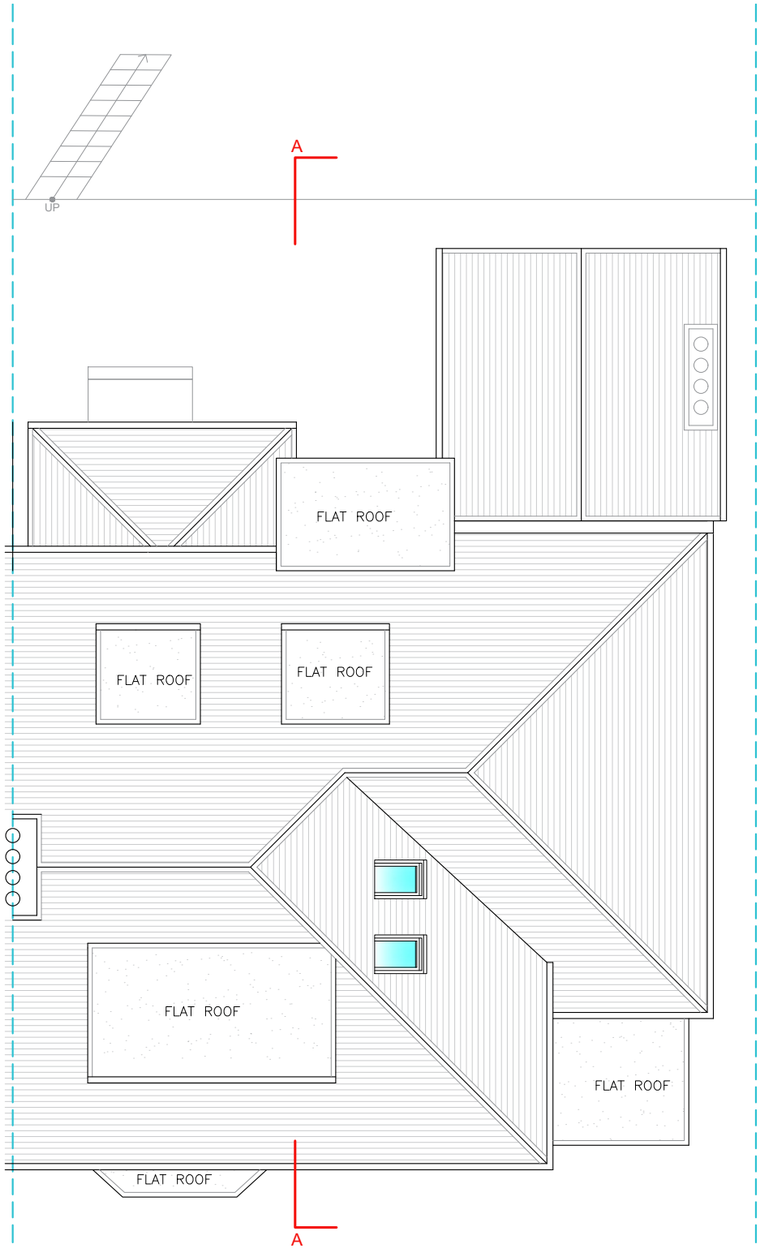


## ROOF LEVEL

TOTAL EXISTING GIA = 283.13 M²

0 1m 5m 10m

Written dimensions to be taken in preferences to scaled dimensions. The Contractor is responsible for checking all dimensions before work starts.

All work is to be carried out to the requirements, and to the satisfaction of the Local Authority.
These drawings are for planning purposes only

Any discrepancies to be brought to the attention of Star Plans Consultants immediately.

Description

| Rev | Date | Description | by | chk |
|---|---|---|---|---|
| | | | | |

STAR PLANS
where millimeters matter
76 Steli Ave. Canvey Island SS8 9QF
01268 914 125 • info@starplans.co.uk
Architecture I Planning

Client

Project

Title
Existing Floor Plans and Roof Plan

| | | |
|---|---|---|
| Date: | 16.06.2026 | Rev: |
| Scale: | 1:100@A3 | --- |
| Drawing No. | E002 | |
| | | --- |

# NORTH-WEST ELEVATION (FRONT VIEW)

0 1m 5m 10m

Written dimensions to be taken in preferences to scaled dimensions. The Contractor is responsible for checking all dimensions before work starts.

All work is to be carried out to the requirements, and to the satisfaction of the Local Authority.
These drawings are for planning purposes only

Any discrepancies to be brought to the attention of Star Plans Consultants immediately.

Description

| Rev | Date | Description | by | chk |
|---|---|---|---|---|
| | | | | |
| | | | | |
| | | | | |
| | | | | |

STAR PLANS
where millimeters matter
76 Steli Ave. Canvey Island SS8 9QF
01268 914 125 • info@starplans.co.uk
Architecture I Planning

Client

Project

Title
Existing Front Elevation

| | | |
|---|---|---|
| Date: | 16.06.2026 | Rev: |
| Scale: | 1:100@A3 | --- |
| Drawing No. | E003 | |
| | | --- |

SOUTH-EAST ELEVATION (REAR VIEW)

0 1m 5m 10m

Written dimensions to be taken in preferences to scaled dimensions. The Contractor is responsible for checking all dimensions before work starts.

All work is to be carried out to the requirements, and to the satisfaction of the Local Authority.
These drawings are for planning purposes only

Any discrepancies to be brought to the attention of Star Plans Consultants immediately.

Description

| Rev | Date | Description | by | chk |
|---|---|---|---|---|
| | | | | |
| | | | | |
| | | | | |
| | | | | |

STAR PLANS
where millimeters matter
76 Steli Ave. Canvey Island SS8 9QF
01268 914 125 • info@starplans.co.uk
Architecture I Planning

Client

Project

Title
Existing Rear Elevation

Date: 21.01.2026
Scale: 1:100@A3
Drawing No. E004

Rev: ---
---

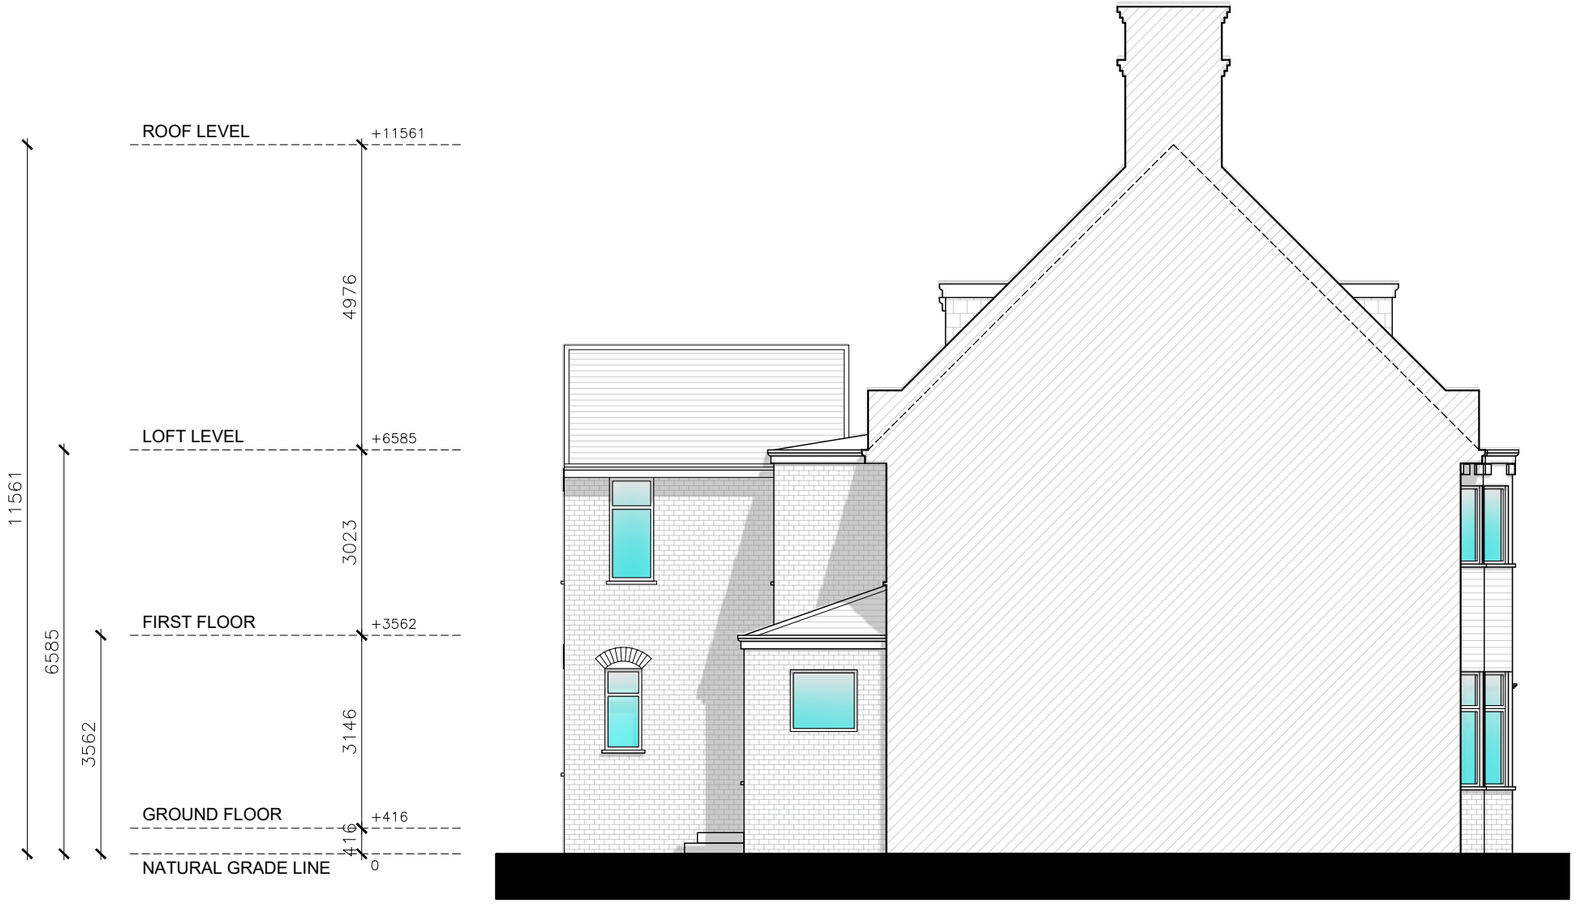


SOUTH-EAST ELEVATION (LEFT SIDE VIEW)

0 1m 5m 10m

Written dimensions to be taken in preferences to scaled dimensions. The Contractor is responsible for checking all dimensions before work starts.

All work is to be carried out to the requirements, and to the satisfaction of the Local Authority.
These drawings are for planning purposes only

Any discrepancies to be brought to the attention of Star Plans Consultants immediately.

Description

| Rev | Date | Description | by | chk |
|---|---|---|---|---|
| | | | | |

STAR PLANS
where millimeters matter
76 Steli Ave. Canvey Island SS8 9QF
01268 914 125 • info@starplans.co.uk
Architecture I Planning

Client

Project

Title
Existing Side Elevation

| | | |
|---|---|---|
| Date: | 16.06.2026 | Rev: |
| Scale: | 1:100@A3 | --- |
| Drawing No. | E005 | |
| | | --- |

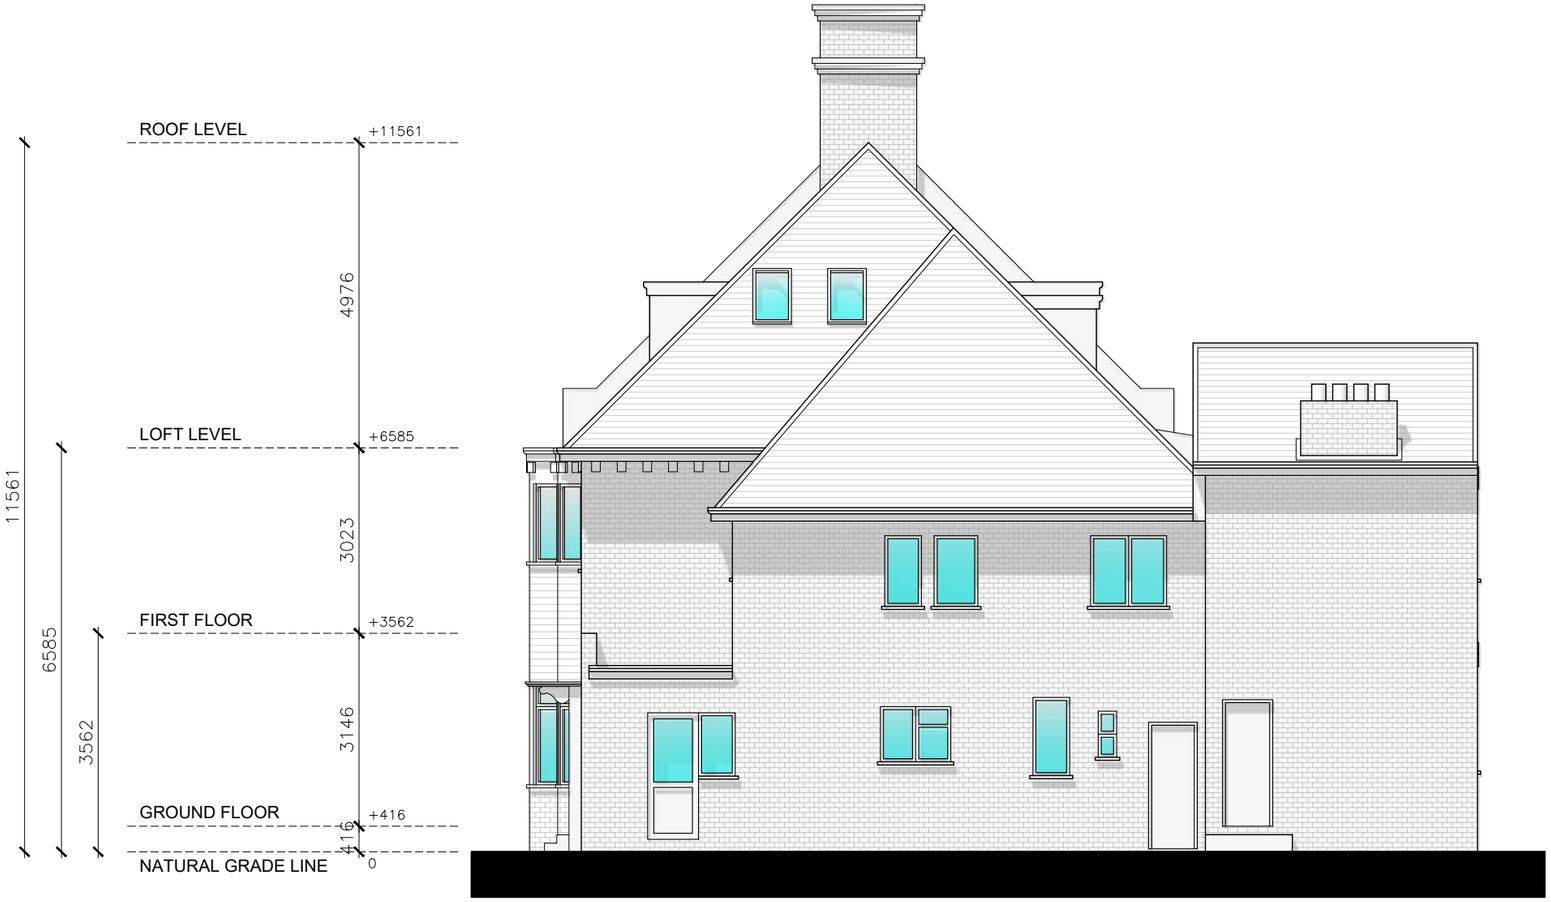


NORTH-WEST ELEVATION (RIGHT SIDE VIEW)

0 1m 5m 10m

Written dimensions to be taken in preferences to scaled dimensions. The Contractor is responsible for checking all dimensions before work starts.

All work is to be carried out to the requirements, and to the satisfaction of the Local Authority.
These drawings are for planning purposes only

Any discrepancies to be brought to the attention of Star Plans Consultants immediately.

Description

| Rev | Date | Description | by | chk |
|---|---|---|---|---|
| | | | | |
| | | | | |
| | | | | |
| | | | | |

STAR PLANS
where millimeters matter
76 Steli Ave. Canvey Island SS8 9QF
01268 914 125 • info@starplans.co.uk
Architecture I Planning

Client

Project

Title
Existing Side Elevation

| | | |
|---|---|---|
| Date: | 16.06.2026 | Rev: |
| Scale: | 1:100@A3 | --- |
| Drawing No. | E006 | |
| | | --- |

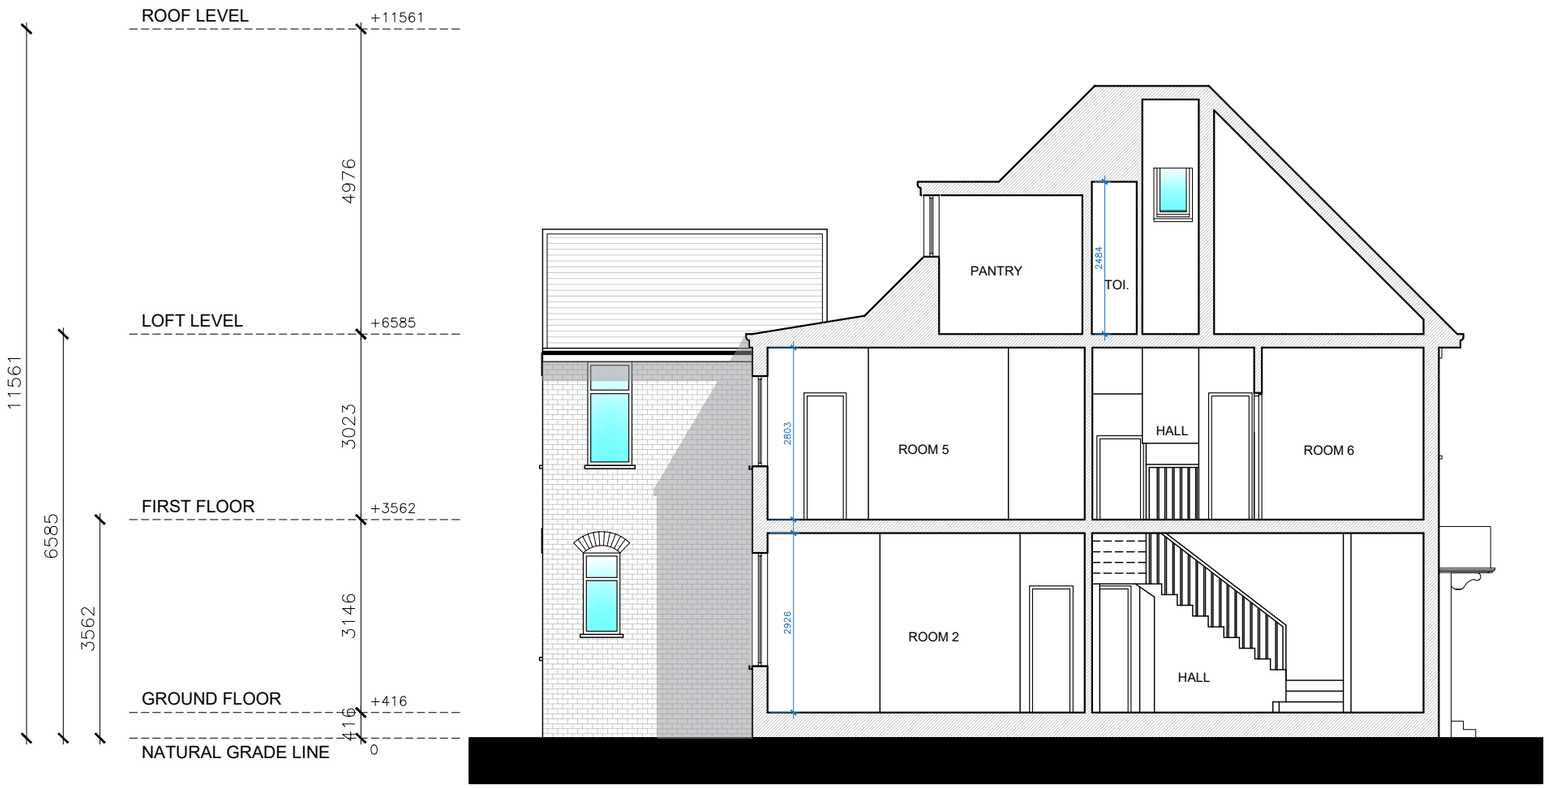


SECTION A-A

0 1m 5m 10m

Written dimensions to be taken in preferences to scaled dimensions. The Contractor is responsible for checking all dimensions before work starts.

All work is to be carried out to the requirements, and to the satisfaction of the Local Authority.
These drawings are for planning purposes only

Any discrepancies to be brought to the attention of Star Plans Consultants immediately.

Description

| Rev | Date | Description | by | chk |
|---|---|---|---|---|
| | | | | |
| | | | | |
| | | | | |
| | | | | |

STAR PLANS
where millimeters matter
76 Steli Ave. Canvey Island SS8 9QF
01268 914 125 • info@starplans.co.uk
Architecture I Planning

Client

Project

Title
Existing Section A-A

Date: 16.06.2026
Scale: 1:100@A3
Drawing No. E007

Rev: ---

---