

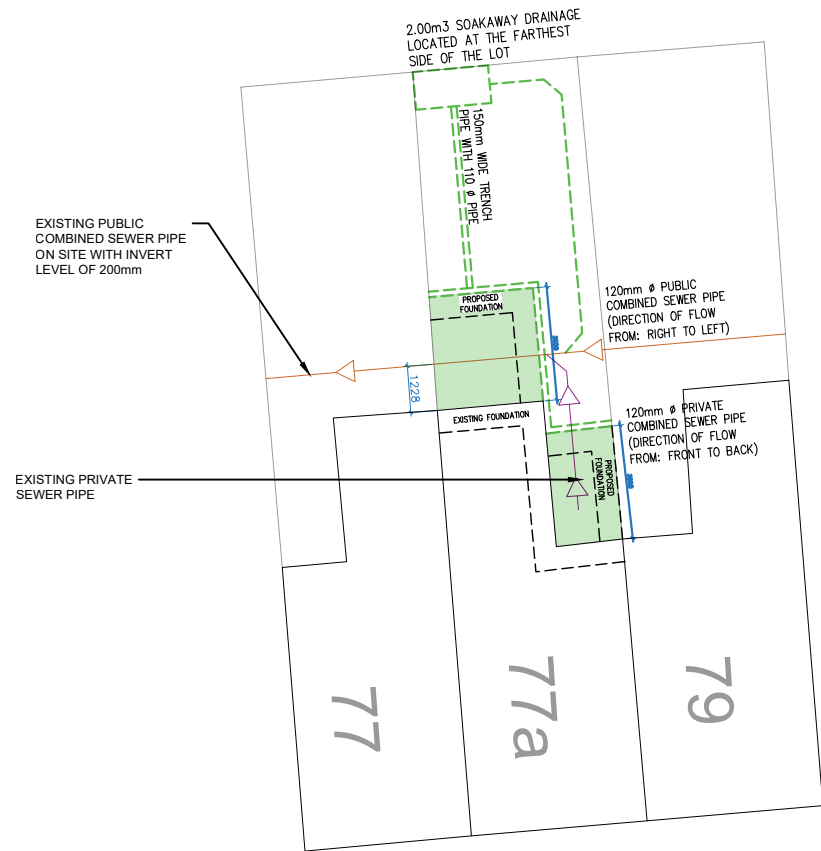
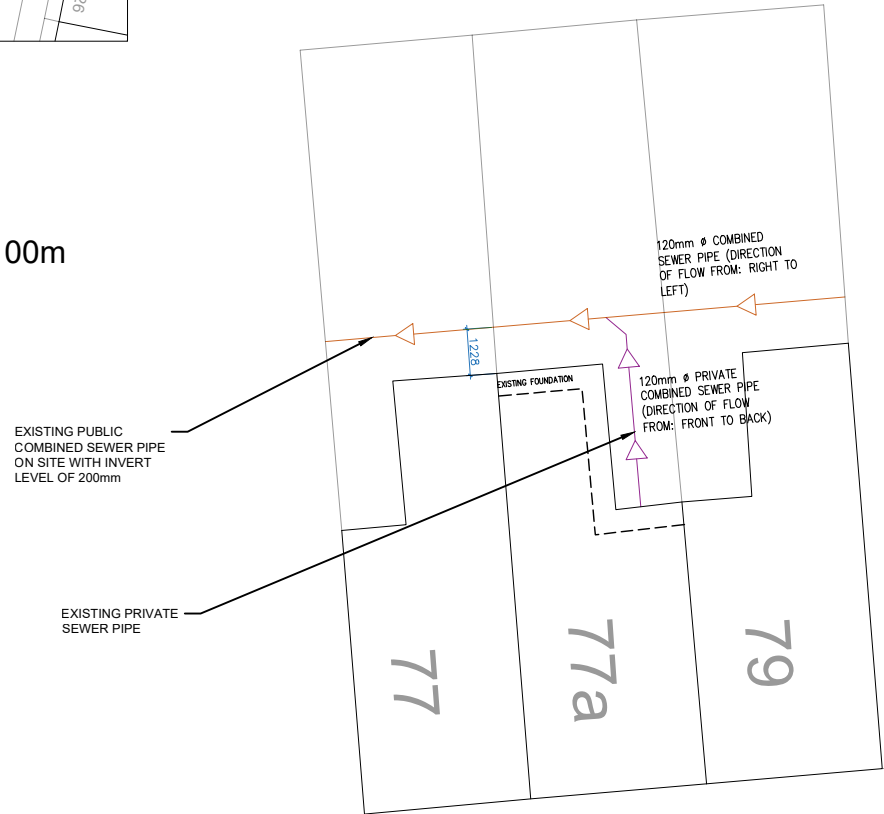
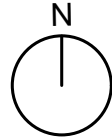
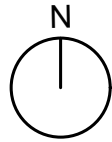
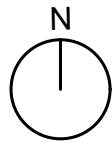
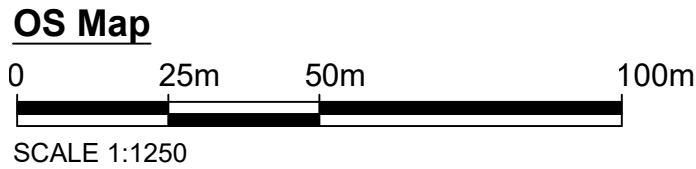


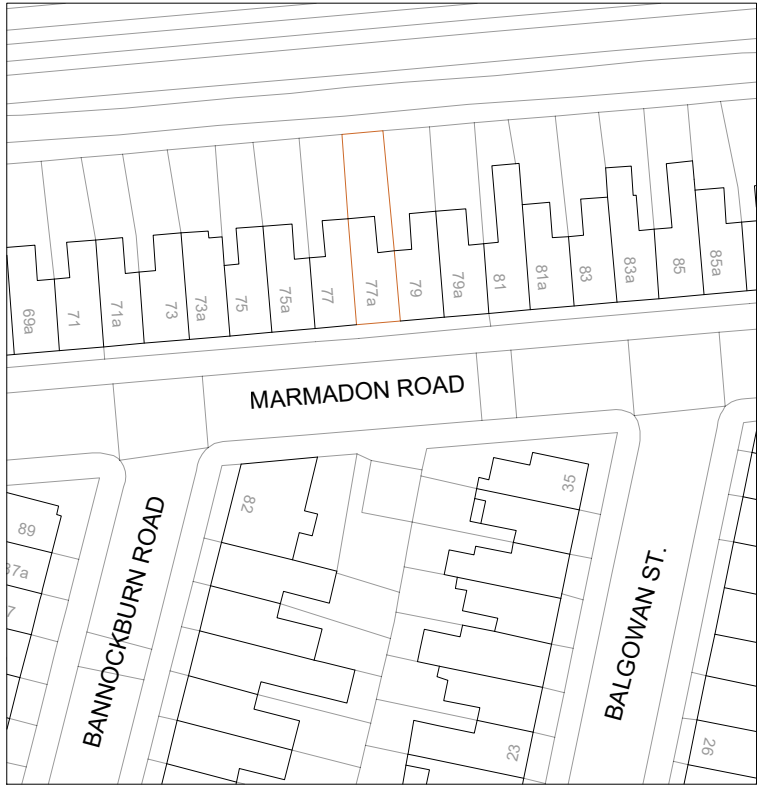

- Property Boundary
- Public Combined Sewer Pipe
- Public Surface Water Sewer
- Private Plumbing Pipe
- Proposed Extension
- Intersection of Combine Sewer
- Existing Manhole for Removal

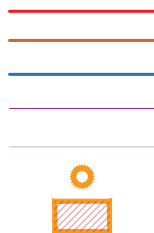

Written dimensions to be taken in preferences to scaled dimensions. The Contractor is responsible for checking all dimensions before work starts.

All work is to be carried out to the requirements, and to the satisfaction of the Local Authority. These drawings are for planning purposes only

Any discrepancies to be brought to the attention of Star Plans Consultants immediately.

Description


	Description	by	chk



76 Steli Ave. Canvey Island SS8 9QF
01268 914 125 • info@starplans.co.uk

Architecture | Planning

Client		
Project		
Title Proposed OS Map and Build Over Sewer Drawing		
Date: 09.09.2026	Rev:	
Scale: 1:1250 / 1:200@A3		
Drawing No. BP001		

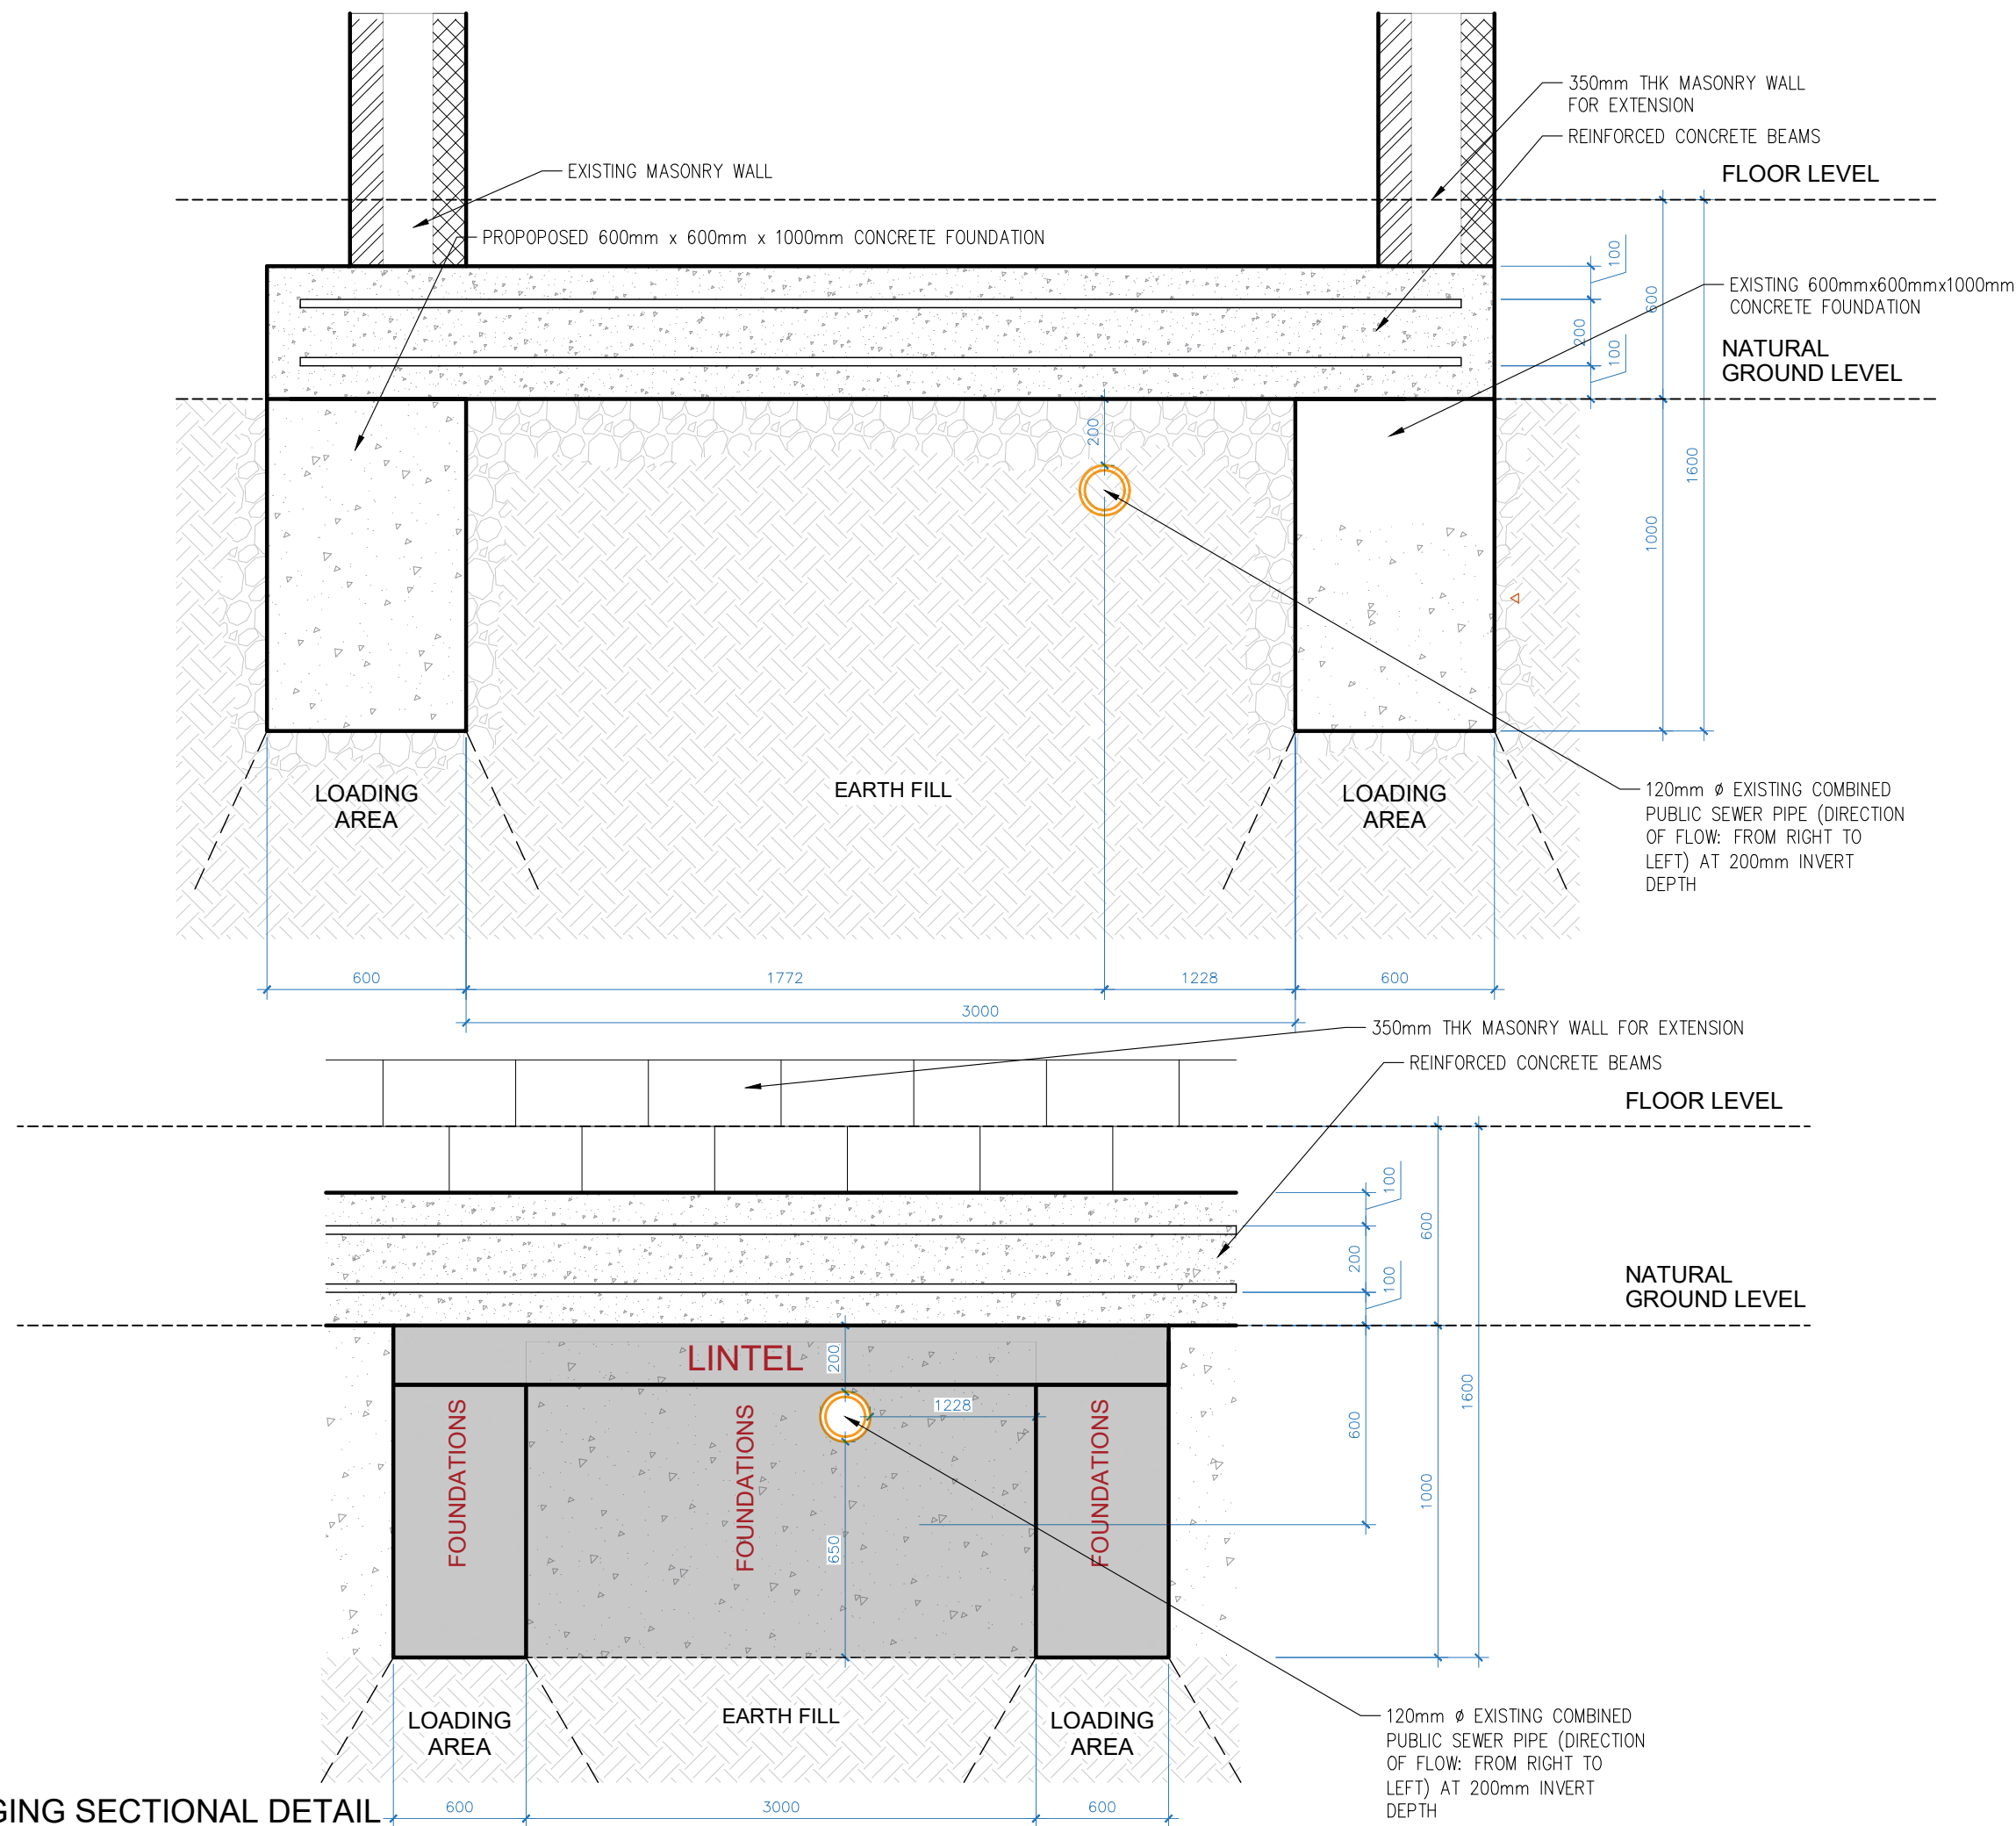

SEWER BRIDGING SECTIONAL DETAIL
SCALE 1:20

Written dimensions to be taken in preferences to scaled dimensions. The Contractor is responsible for checking all dimensions before work starts.

All work is to be carried out to the requirements, and to the satisfaction of the Local Authority. These drawings are for planning purposes only

Any discrepancies to be brought to the attention of Star Plans Consultants immediately.

Description					
Rev	Date	Description	by	chk	



76 Steli Ave. Canvey Island SS8 9QF
01268 914 125 • info@starplans.co.uk

Architecture | Planning

Client		
Project		
Title		
Proposed Sewer Bridging and Man-hole Sectional Detail		
Date:	09.09.2026	Rev:
Scale:	1:20@A3	
Drawing No.	BP002	